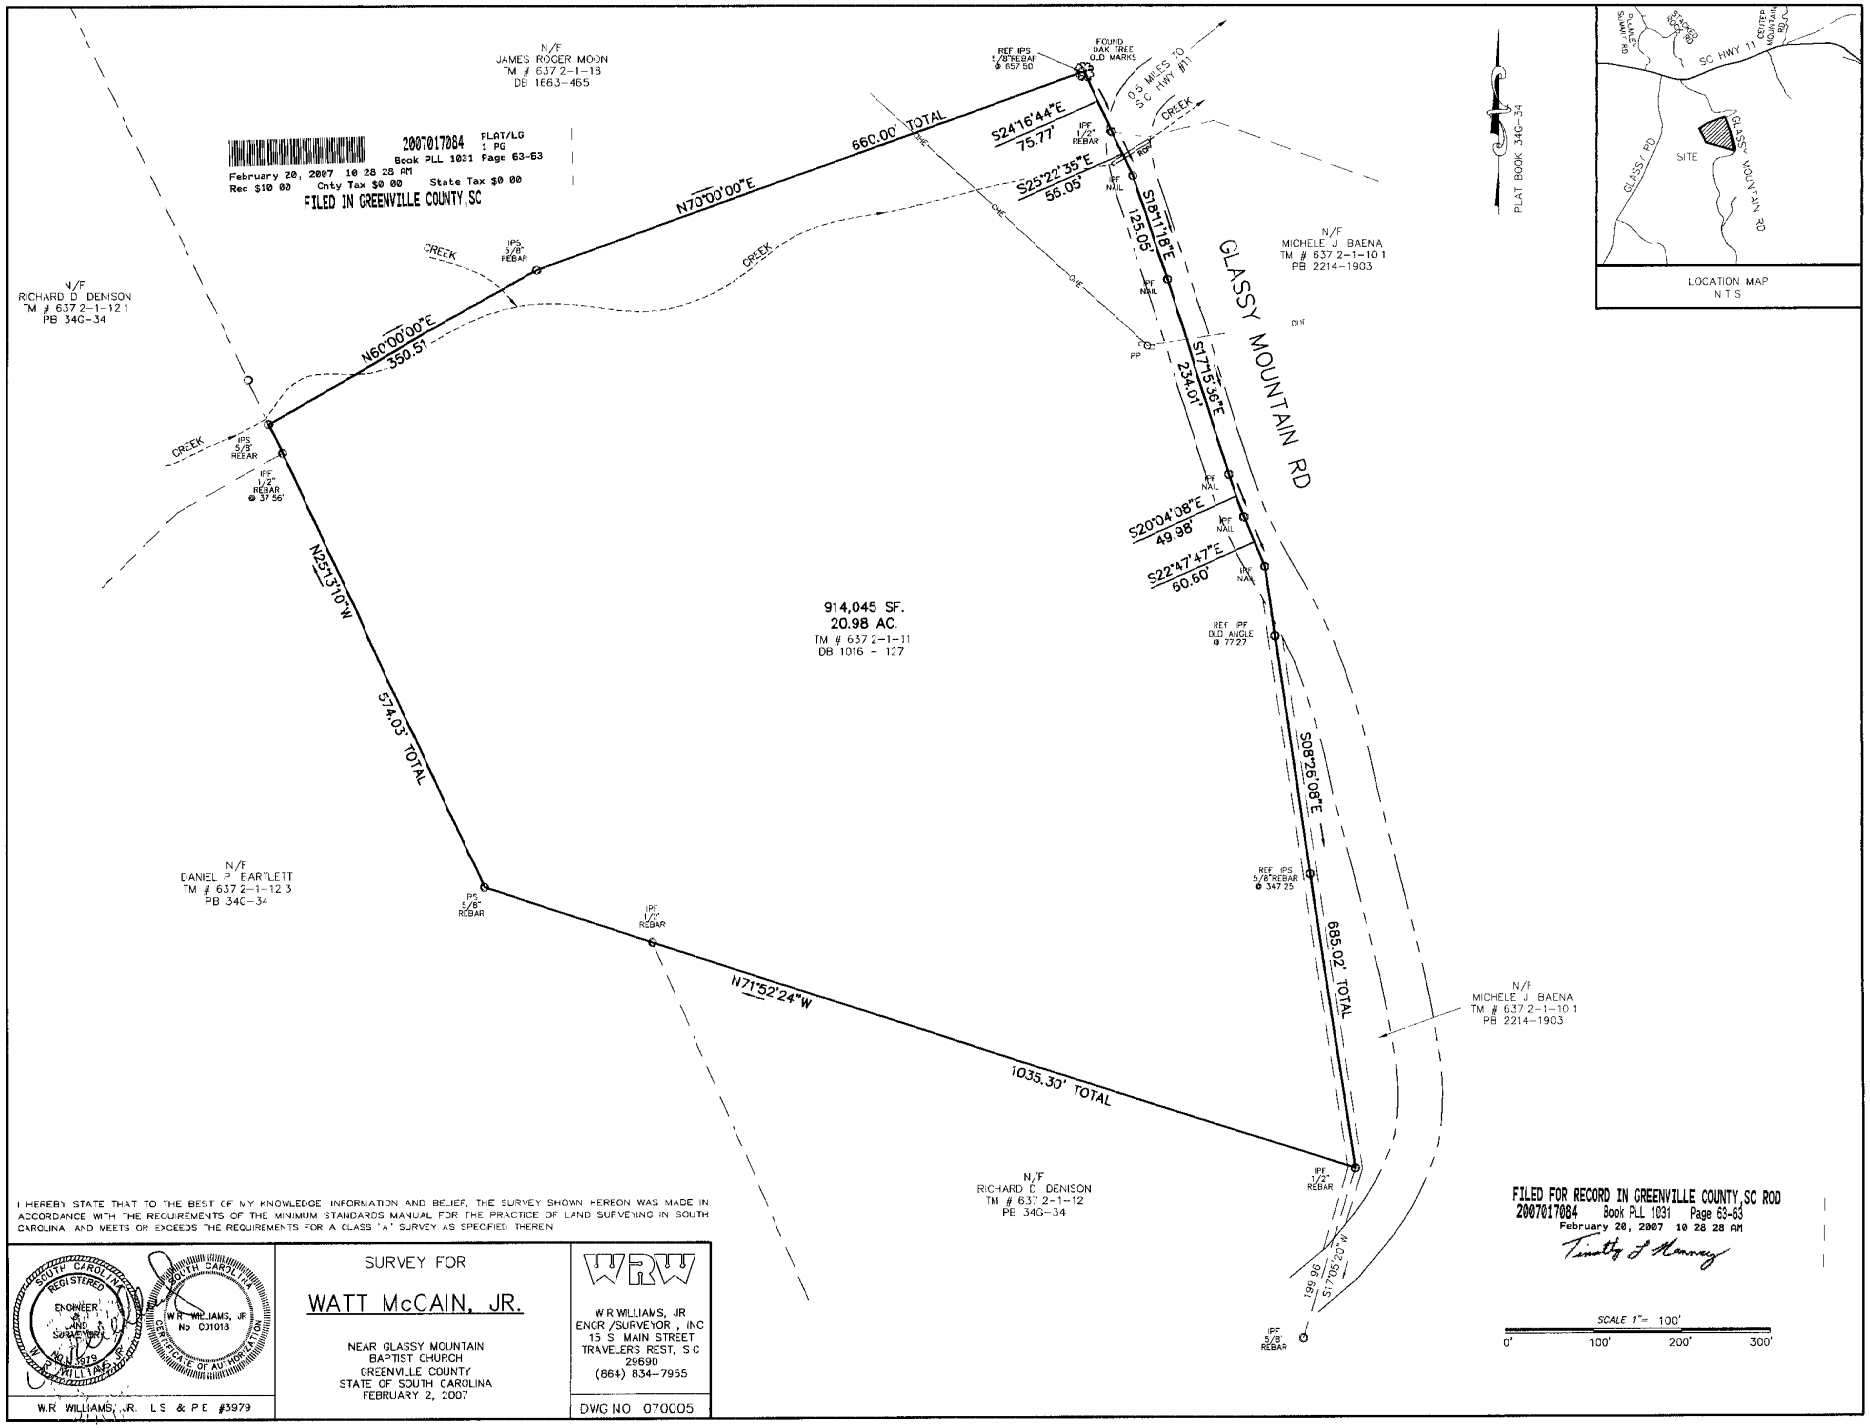

I HEREBY STATE THAT TO THE BEST OF MY KNOWLEDGE INFORMATION AND BELIEF, THE SURVEY SHOWN HEREON WAS MADE IN ACCORDANCE WITH THE REQUIREMENTS OF THE MINIMUM STANDARDS MANUAL FOR THE PRACTICE OF LAND SURVEYING IN SOUTH CAROLINA AND MEETS OR EXCEEDS THE REQUIREMENTS FOR A CLASS "A" SURVEY AS SPECIFIED THEREIN

SOUTH CAROLINA REGISTERED ENGINEER & LAND SURVEYOR No 3979 W.R. WILLIAMS, JR.

SOUTH CAROLINA W.R. WILLIAMS, JR No 031013 CERTIFICATE OF AUTHORIZATION

W.R. WILLIAMS, JR. L.S. & P.E. #3979

SURVEY FOR

WATT McCAIN, JR.

NEAR GLASSY MOUNTAIN BAPTIST CHURCH
GREENVILLE COUNTY
STATE OF SOUTH CAROLINA
FEBRUARY 2, 2007

WRW

W.R. WILLIAMS, JR
ENGR./SURVEYOR, INC
15 S MAIN STREET
TRAVELERS REST, S.C.
29690
(864) 834-7955

DWG NO 070005