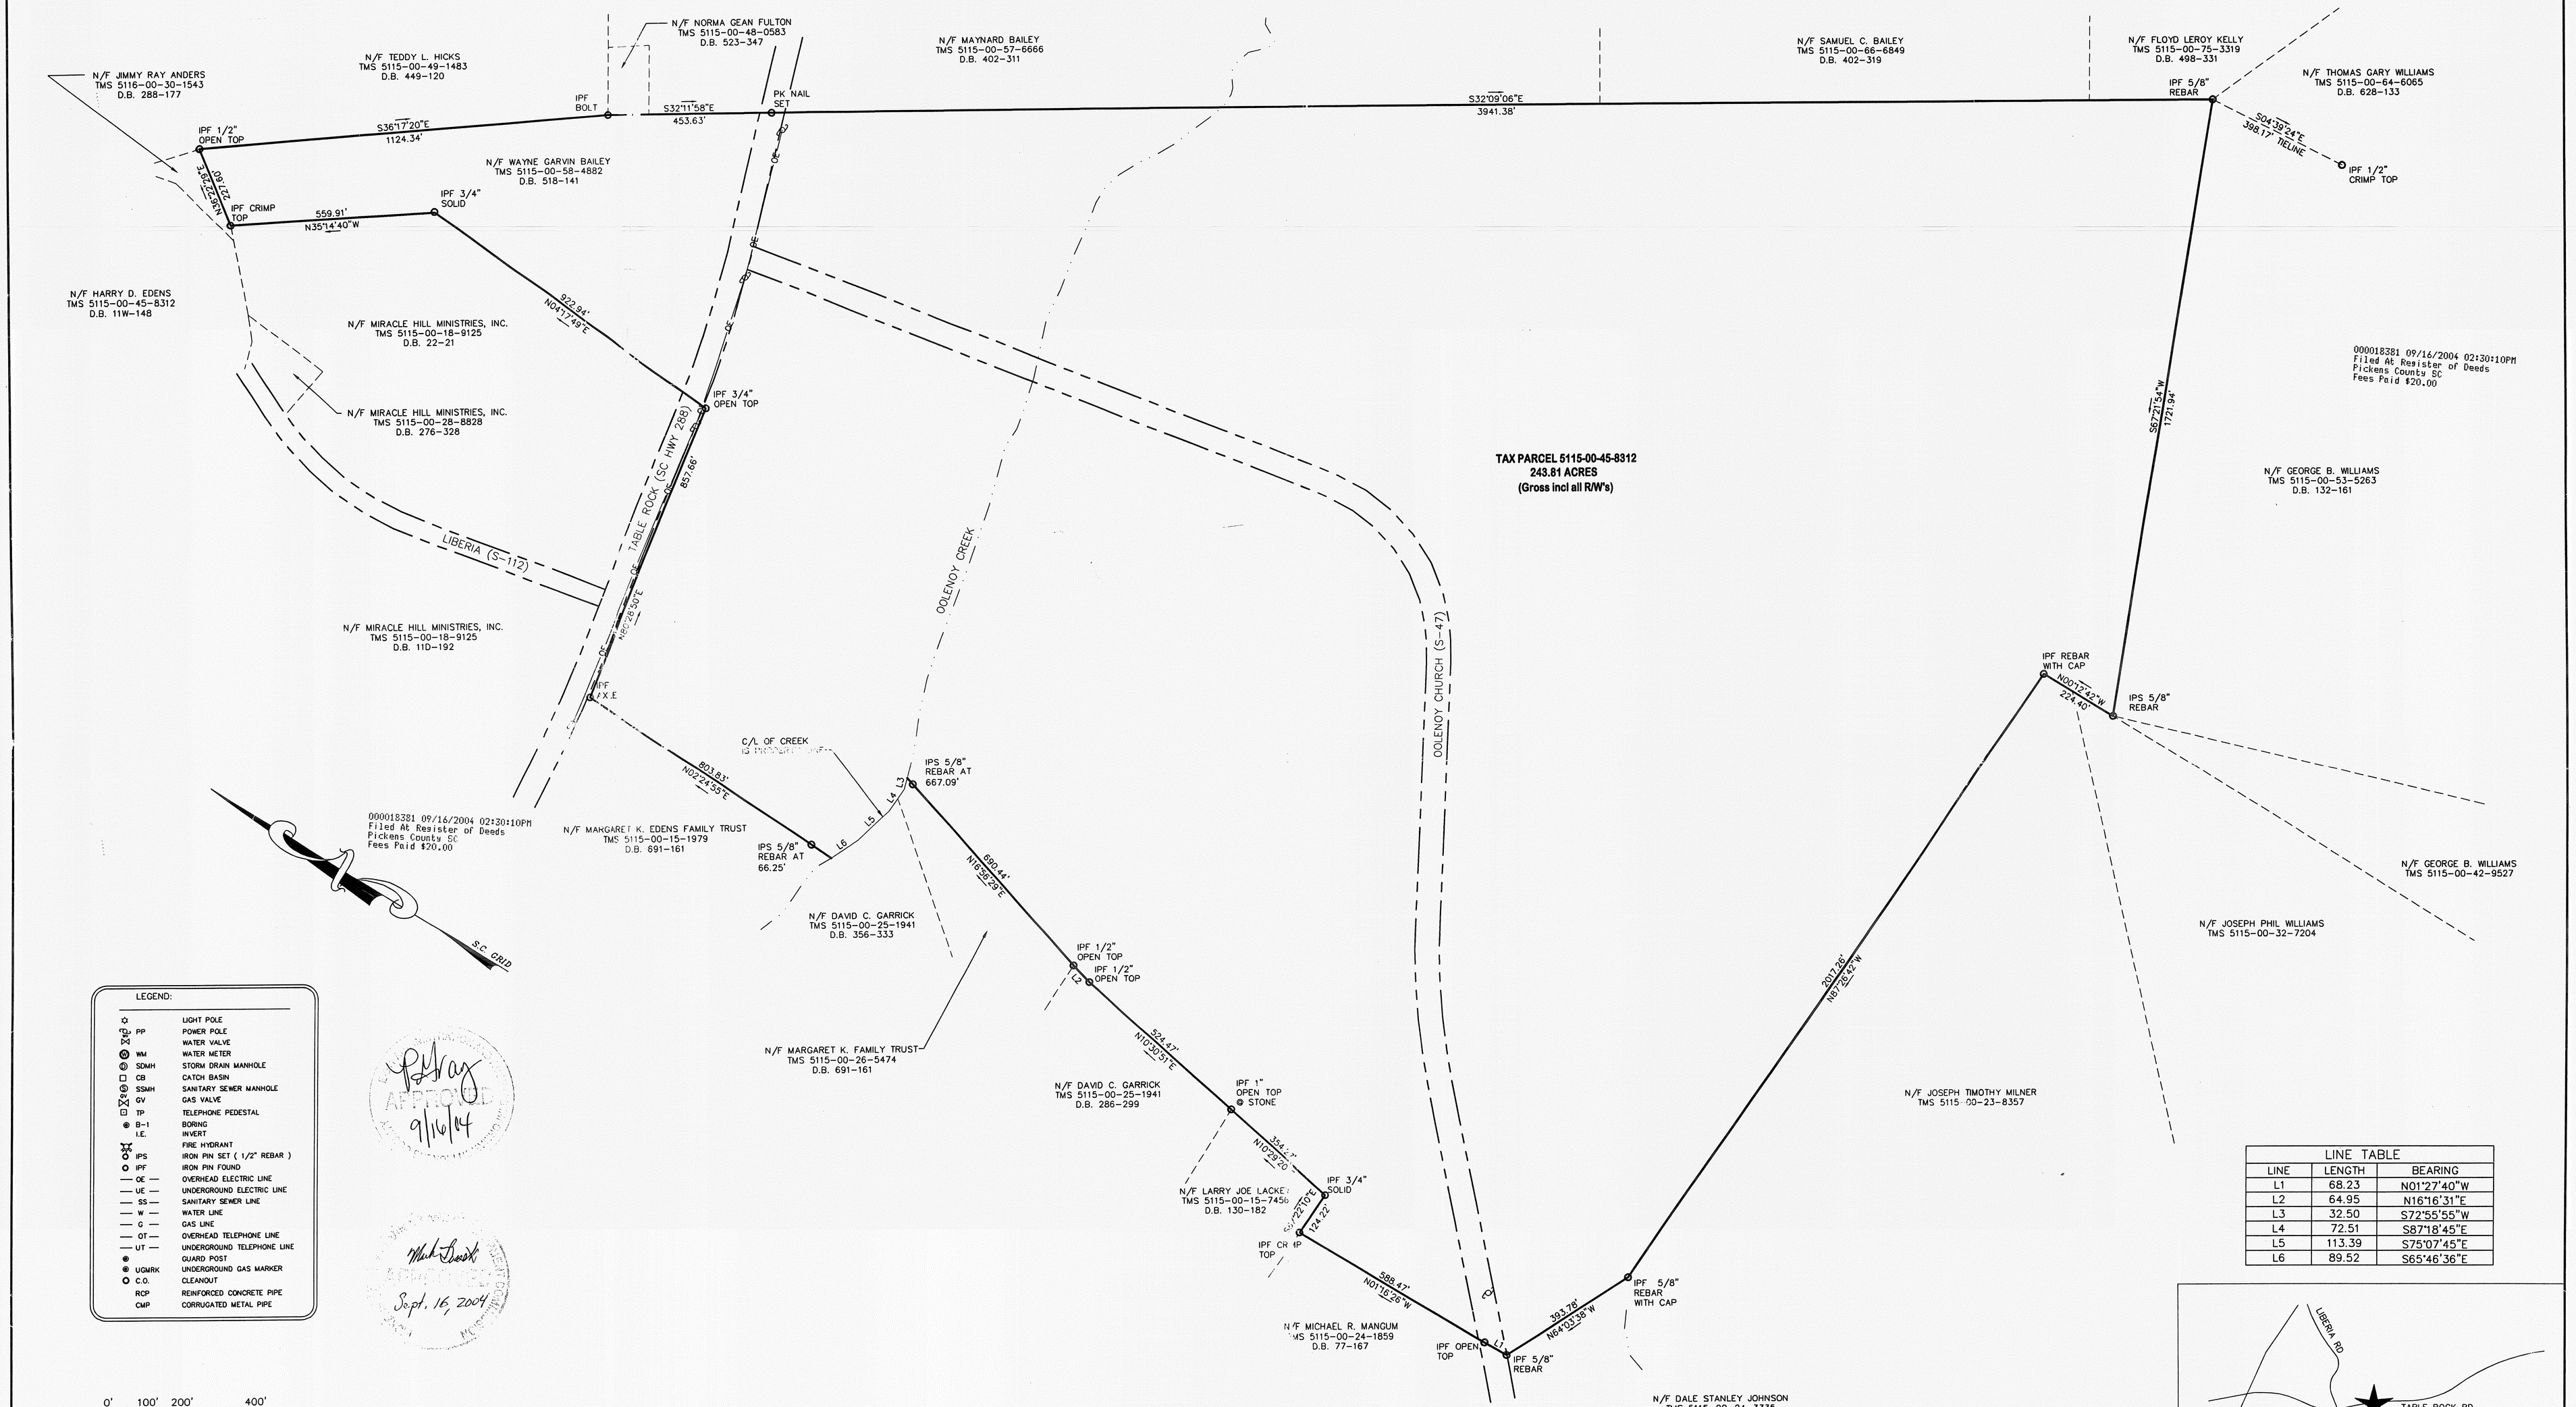

LINE TABLE		
LINE	LENGTH	BEARING
L1	68.23	N01°27'40"W
L2	64.95	N16°16'31"E
L3	32.50	S72°55'55"W
L4	72.51	S87°18'45"E
L5	113.39	S75°07'45"E
L6	89.52	S65°46'36"E

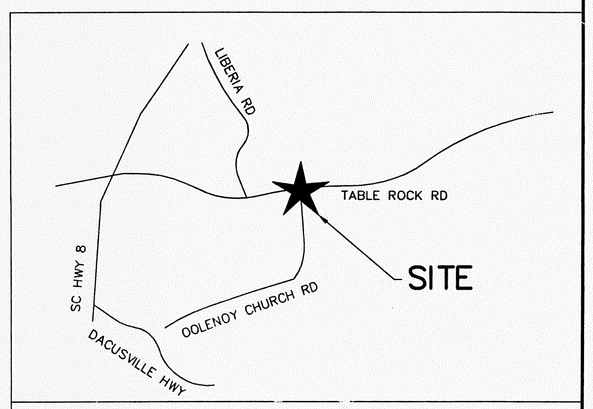

LOCATION MAP

I HEREBY STATE THAT TO THE BEST OF MY KNOWLEDGE, INFORMATION, AND BELIEF, THE SURVEY SHOWN HEREON WAS MADE IN ACCORDANCE WITH THE REQUIREMENTS OF THE MINIMUM STANDARDS MANUAL FOR THE PRACTICE OF LAND SURVEYING IN SOUTH CAROLINA, AND MEETS OR EXCEEDS THE REQUIREMENTS FOR A CLASS "A" SURVEY AS SPECIFIED THEREIN; ALSO THERE ARE NO VISIBLE ENCROACHMENTS OR PROJECTIONS OTHER THAN SHOWN.

SOUTH CAROLINA TRIAD SURVEYORS & LAND PLANNERS Inc. No C01824 CERTIFICATE OF AUTHORIZATION

CERTIFICATE OF AUTHORIZATION

SOUTH CAROLINA PROFESSIONAL SURVEYOR No 19011 WILLIAM R. CURETON

PLS: WILLIAM R. CURETON
PLS NO: 19011

TRIAD SURVEYORS AND LAND PLANNERS, INC.
P.O. BOX 1657
GREENVILLE, SOUTH CAROLINA 29602
(864) 242-6072

REF. PLAT BOOK	
REF. DEED BOOK	11W-148
TAX MAP	5115-00-45-8312
PARTY CHIEF	CG
DRAWN	JDR
DATE	2/20/03
PROJECT NO.	201.059.01

BOUNDARY SURVEY FOR HARRY D. EDENS PROPERTY

NEAR PUMPKINTOWN
PICKENS COUNTY, SOUTH CAROLINA

TRIAD Surveyors and Land Planners, Inc.