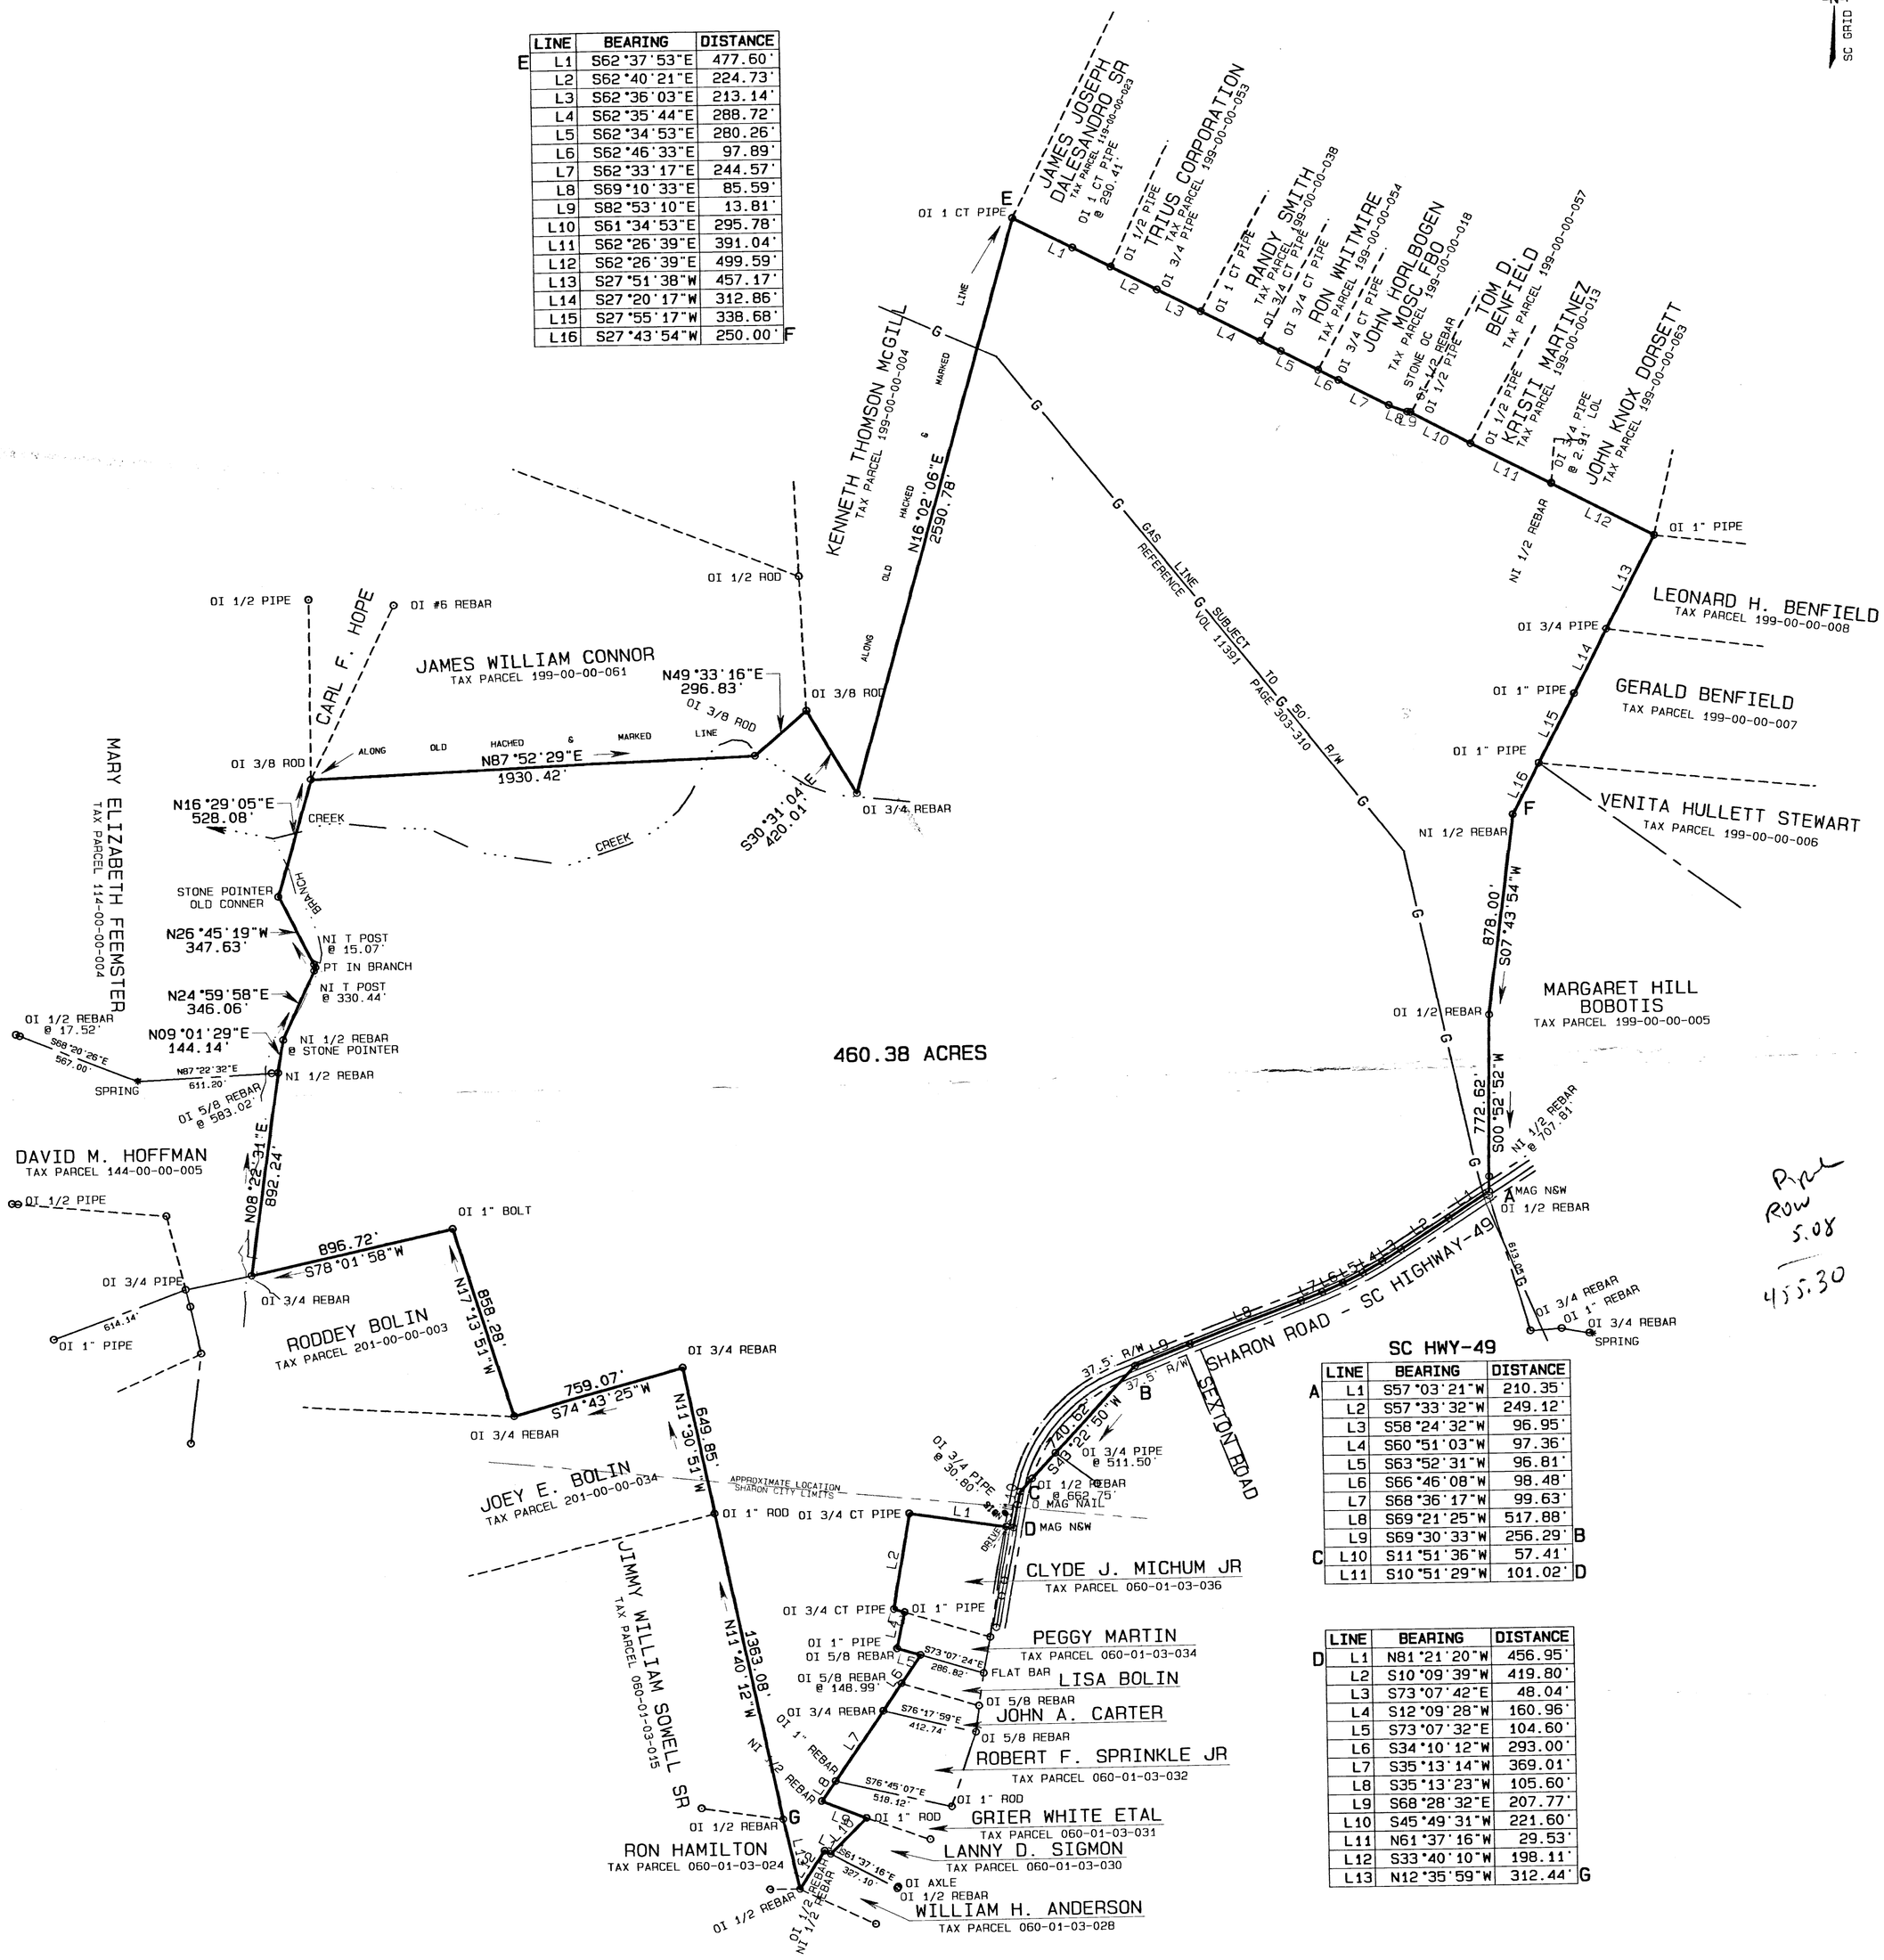

LINE	BEARING	DISTANCE
L1	S62°37'53"E	477.60'
L2	S62°40'21"E	224.73'
L3	S62°36'03"E	213.14'
L4	S62°35'44"E	288.72'
L5	S62°34'53"E	280.26'
L6	S62°46'33"E	97.89'
L7	S62°33'17"E	244.57'
L8	S69°10'33"E	85.59'
L9	S82°53'10"E	13.81'
L10	S61°34'53"E	295.78'
L11	S62°26'39"E	391.04'
L12	S62°26'39"E	499.59'
L13	S27°51'38"W	457.17'
L14	S27°20'17"W	312.86'
L15	S27°55'17"W	338.68'
L16	S27°43'54"W	250.00'

SC HWY-49

LINE	BEARING	DISTANCE
L1	S57°03'21"W	210.35'
L2	S57°33'32"W	249.12'
L3	S58°24'32"W	96.95'
L4	S60°51'03"W	97.36'
L5	S63°52'31"W	96.81'
L6	S66°46'08"W	98.48'
L7	S68°36'17"W	99.63'
L8	S69°21'25"W	517.88'
L9	S69°30'33"W	256.29'
L10	S11°51'36"W	57.41'
L11	S10°51'29"W	101.02'

LINE	BEARING	DISTANCE
L1	N81°21'20"W	456.95'
L2	S10°09'39"W	419.80'
L3	S73°07'42"E	48.04'
L4	S12°09'28"W	160.96'
L5	S73°07'32"E	104.60'
L6	S34°10'12"W	293.00'
L7	S35°13'14"W	369.01'
L8	S35°13'23"W	105.60'
L9	S68°28'32"E	207.77'
L10	S45°49'31"W	221.60'
L11	N61°37'16"W	29.53'
L12	S33°40'10"W	198.11'
L13	N12°35'59"W	312.44'

NOTE
MAG NAILS AT POINTS IN SC HWY-49

SURVEYED AT THE REQUEST OF:
CARLYLE McGILL

I CERTIFY THE SURVEY SHOWN HEREON WAS MADE IN ACCORDANCE WITH THE REQUIREMENTS OF THE MINIMUN STANDARDS MANUAL FOR THE PRACTICE OF LAND SURVEYING IN SOUTH CAROLINA, AND MEETS OR EXCEEDS THE REQUIREMENTS FOR A CLASS A SURVEY.

LOCATED SHARON
YORK COUNTY, SOUTH CAROLINA

DATE	REFERENCE
APRIL 30, 2012	CARHILL1

GRAPHIC SCALE 1"=400'
0 400 800 1200

4-30-12

MIKE W. BYARS & ASSOCIATES
117 MICHAEL JAMES ROAD GAFFNEY, SOUTH CAROLINA PHONE 864-487-4236
S.C.P.L.S. #8366

NOTE NO NEW LOT LINES NO
PROPERTY SUBJECT TO ANY EASEMENTS, RESTRICTIONS, UNDER GROUND UTILITIES, CEMETERIES SHOWN OR NOT SHOWN, AND RIGHT OF WAYS OF RECORD AND NOT OF RECORD.
NAMES AND DEED REFERENCES SHOWN ARE FOR DESCRIPTIVE PURPOSES ONLY, NOT FOR DETERMINING TITLE.
THERE IS NO OPINION OF TITLE GIVEN BY THE SURVEYOR.
PROPERTY SUBJECT TO WETLANDS AND LOW LYING AREA IF ANY.

201200172152
Filed for Record in
YORK COUNTY, SC
DAVID HAMILTON, CLERK OF COURTS
05-22-2012 At 12:41 pm.
LARGE PLAT 10.00
Vol E141 Page 2