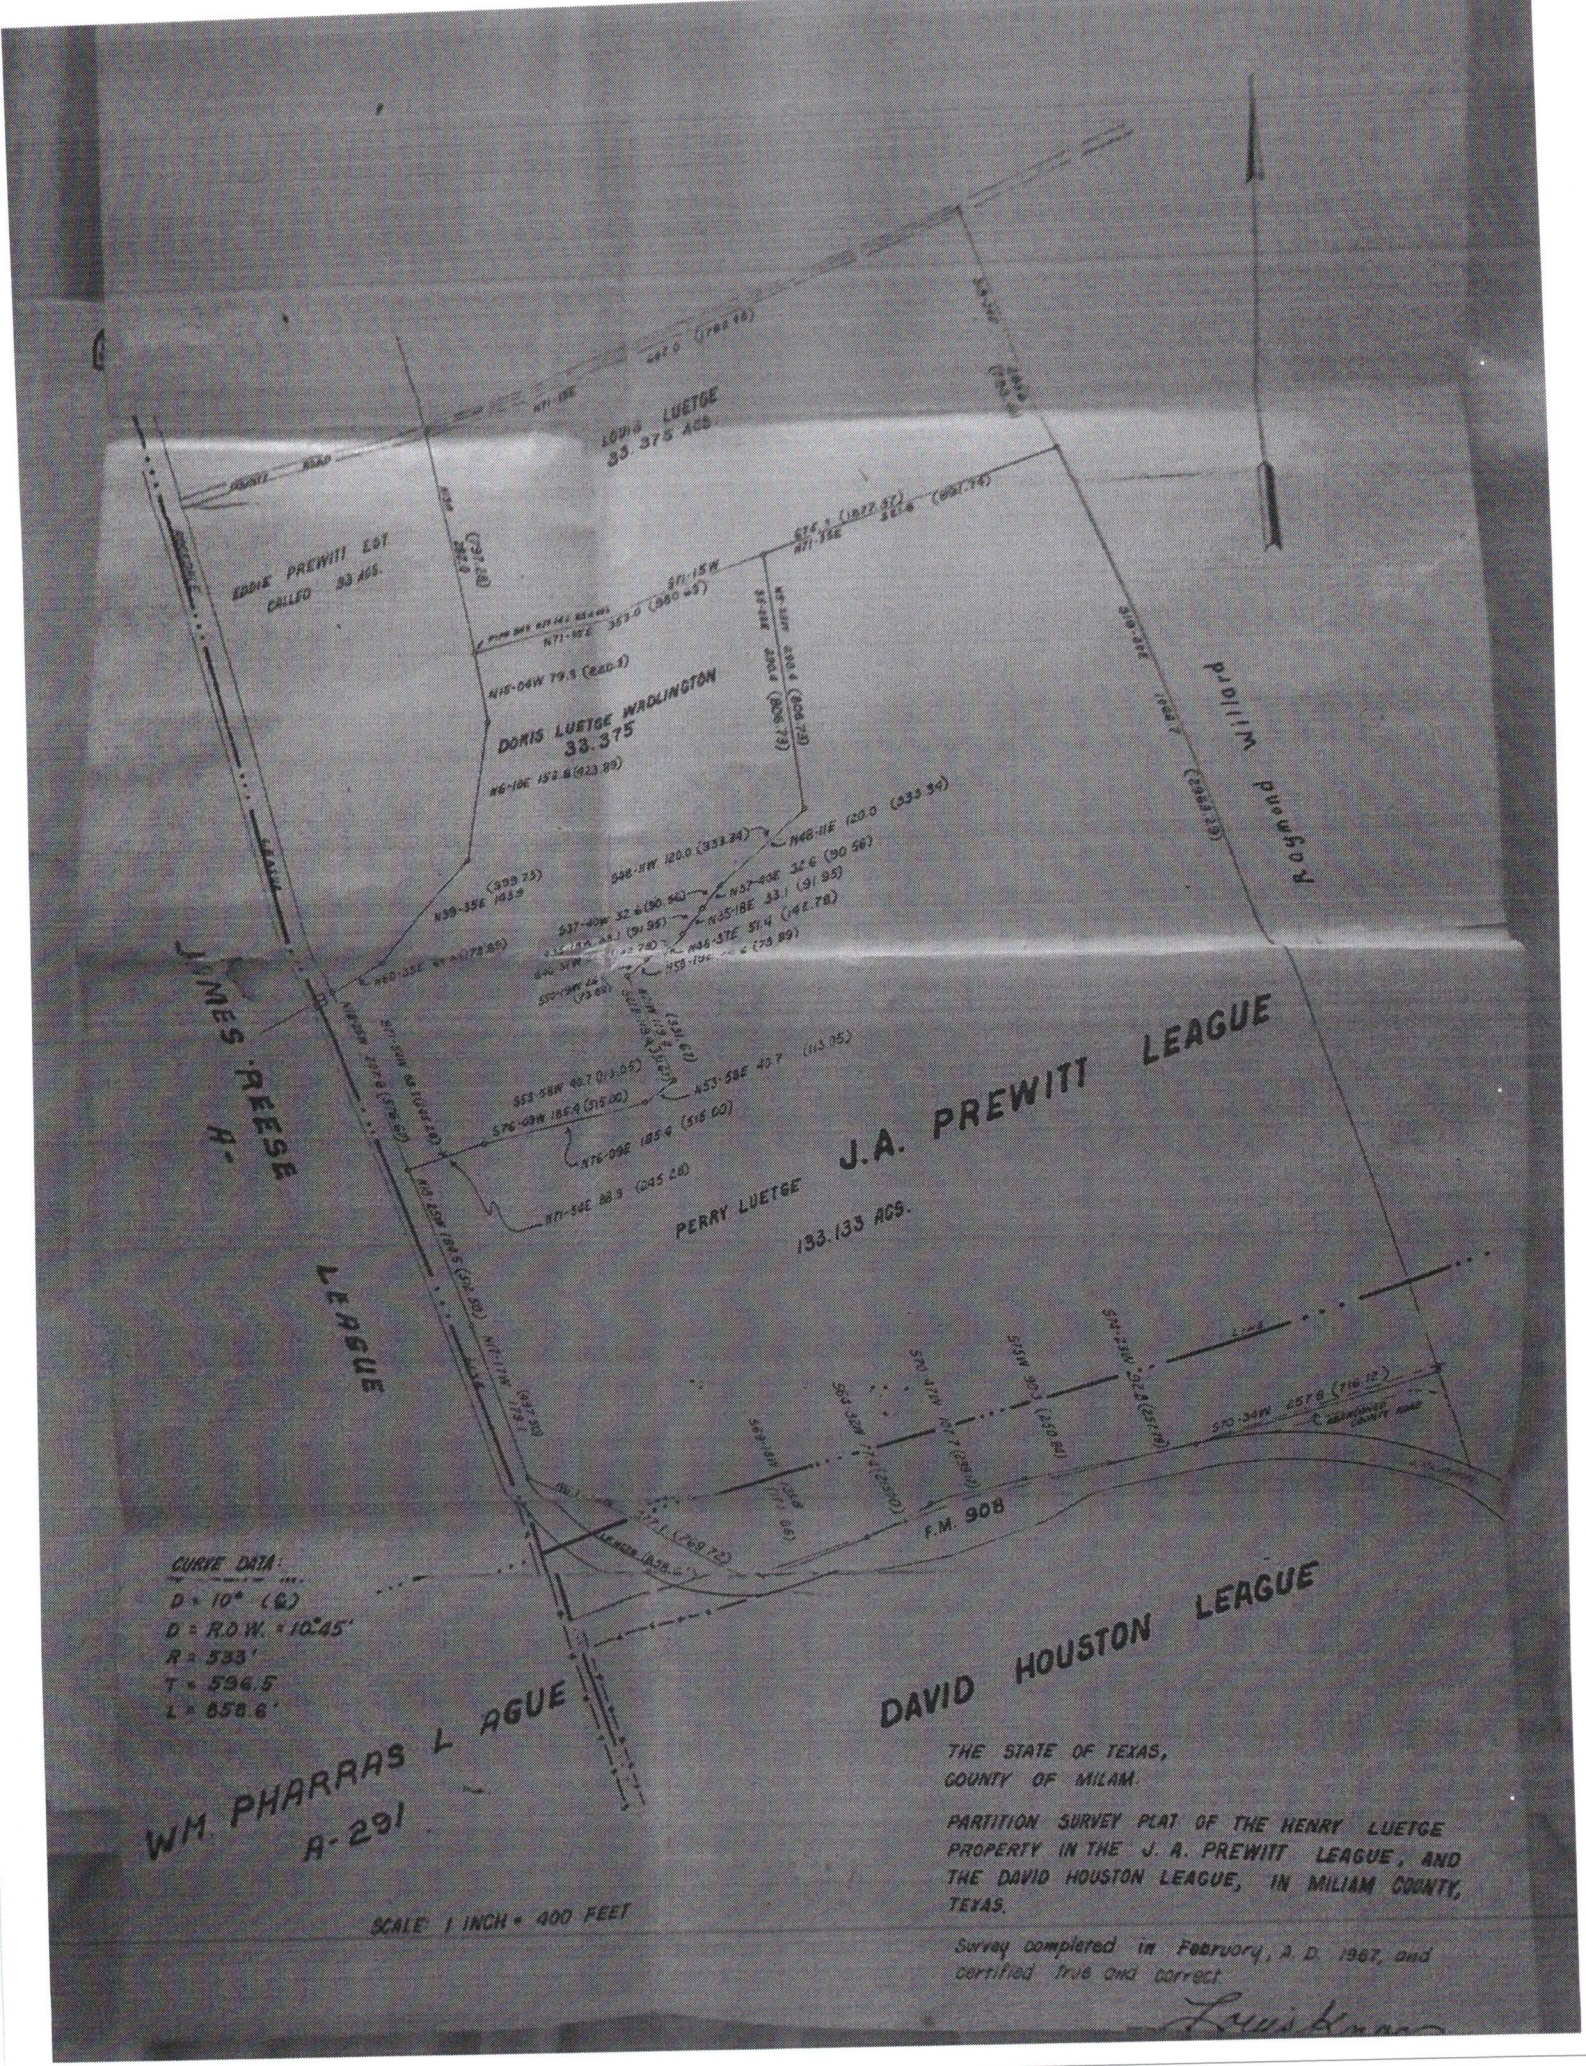
LOUIS LUETGE
33.375 ACS.
EDDIE PREWITT EST.
CALLED 93 ACS.
DORIS LUETGE WADLINGTON
33.375
PERRY LUETGE
J.A. PREWITT LEAGUE
133.133 ACS.
H. JONES REESE
LEAGUE
WM. PHARRAS LEAGUE
A-291
DAVID HOUSTON LEAGUE
F.M. 908
Raymond Willard
CURVE DATA:
D = 10° (C)
D = R.O.W. = 10.45'
R = 533'
T = 596.5
L = 858.6'
SCALE: 1 INCH = 400 FEET
THE STATE OF TEXAS,
COUNTY OF MILAM.
PARTITION SURVEY PLAT OF THE HENRY LUETGE PROPERTY IN THE J. A. PREWITT LEAGUE, AND THE DAVID HOUSTON LEAGUE, IN MILAM COUNTY, TEXAS.
Survey completed in February, A. D. 1967, and certified true and correct.