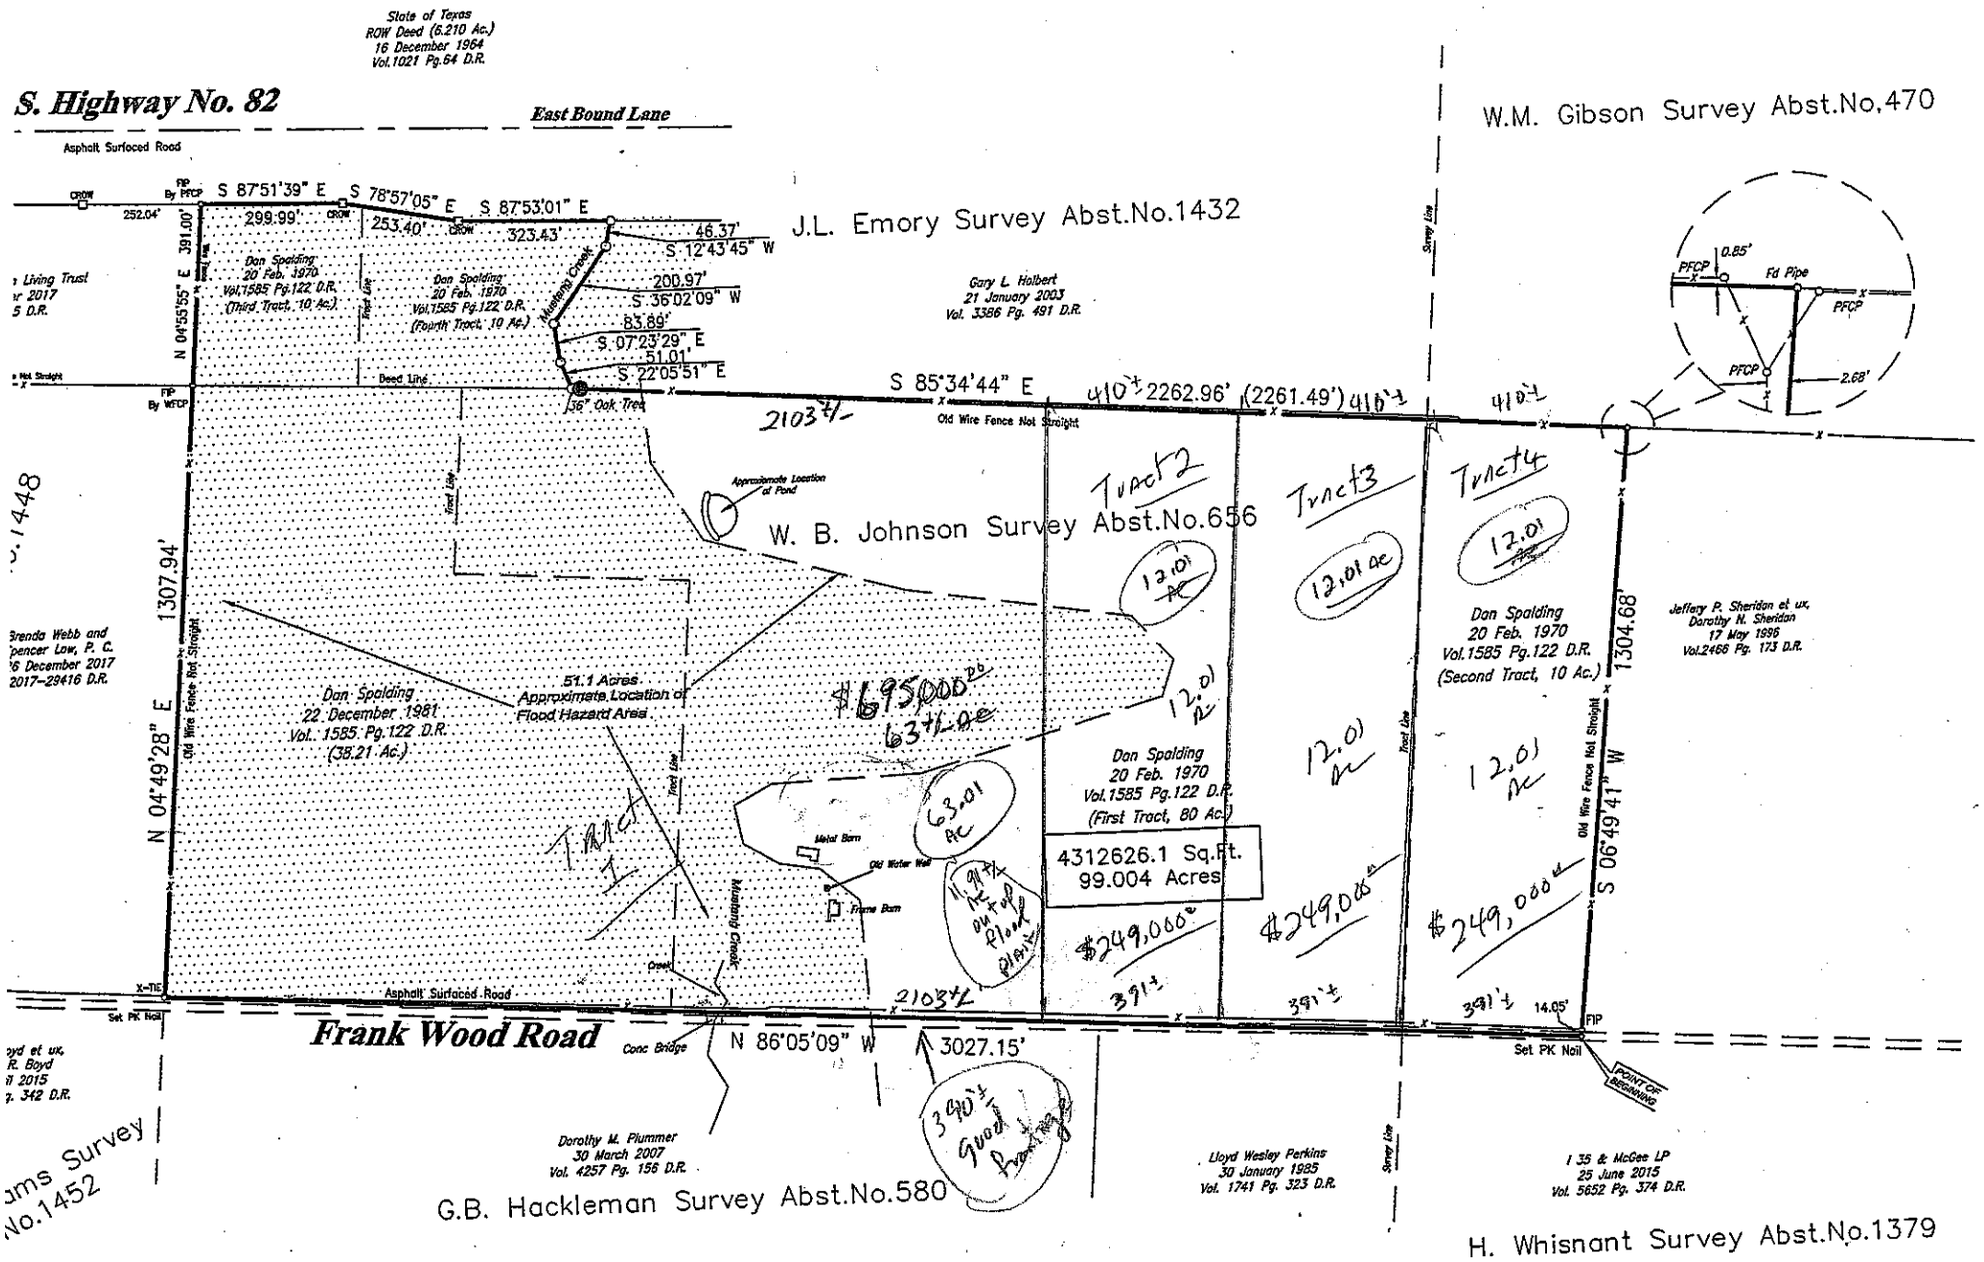

175 of said Deed Rec

Thence: North 86 de
Frank Wood Road, a
tract, and the southea
filed 26 December 20

Thence: North 04 de
north side of said roa
Webb tract, a distanc
southwest corner of s

Thence: North 04 de
distance of 390.00 fe
of said Spalding third
in Deed to The State
Deed Records:

Thence: South 87 de
299.99 feet to a found

Thence: South 78 de
253.40 feet to a found

Thence: South 87 de
323.43 feet to the cen

Thence: With the cen

1. South 12 degrees 4
2. South 36 degrees 0
3. South 07 degrees 2
4. South 22 degrees 0

Thence: South 85 de
south line of said Hol
Spalding tract, and th

Thence: South 06 de
west line of said She
and continuing on s
containing **99.004 ac**

The undersigned does
2019, on the property
on the plat hereon, th
overlapping of impro
quantity of land there
roadway; and, that th
hereinabove.

This Plat and Descrip
statements. Said state
surveyor naming said
Map is the Property o
the COPY RIGHTS

07 August 2019