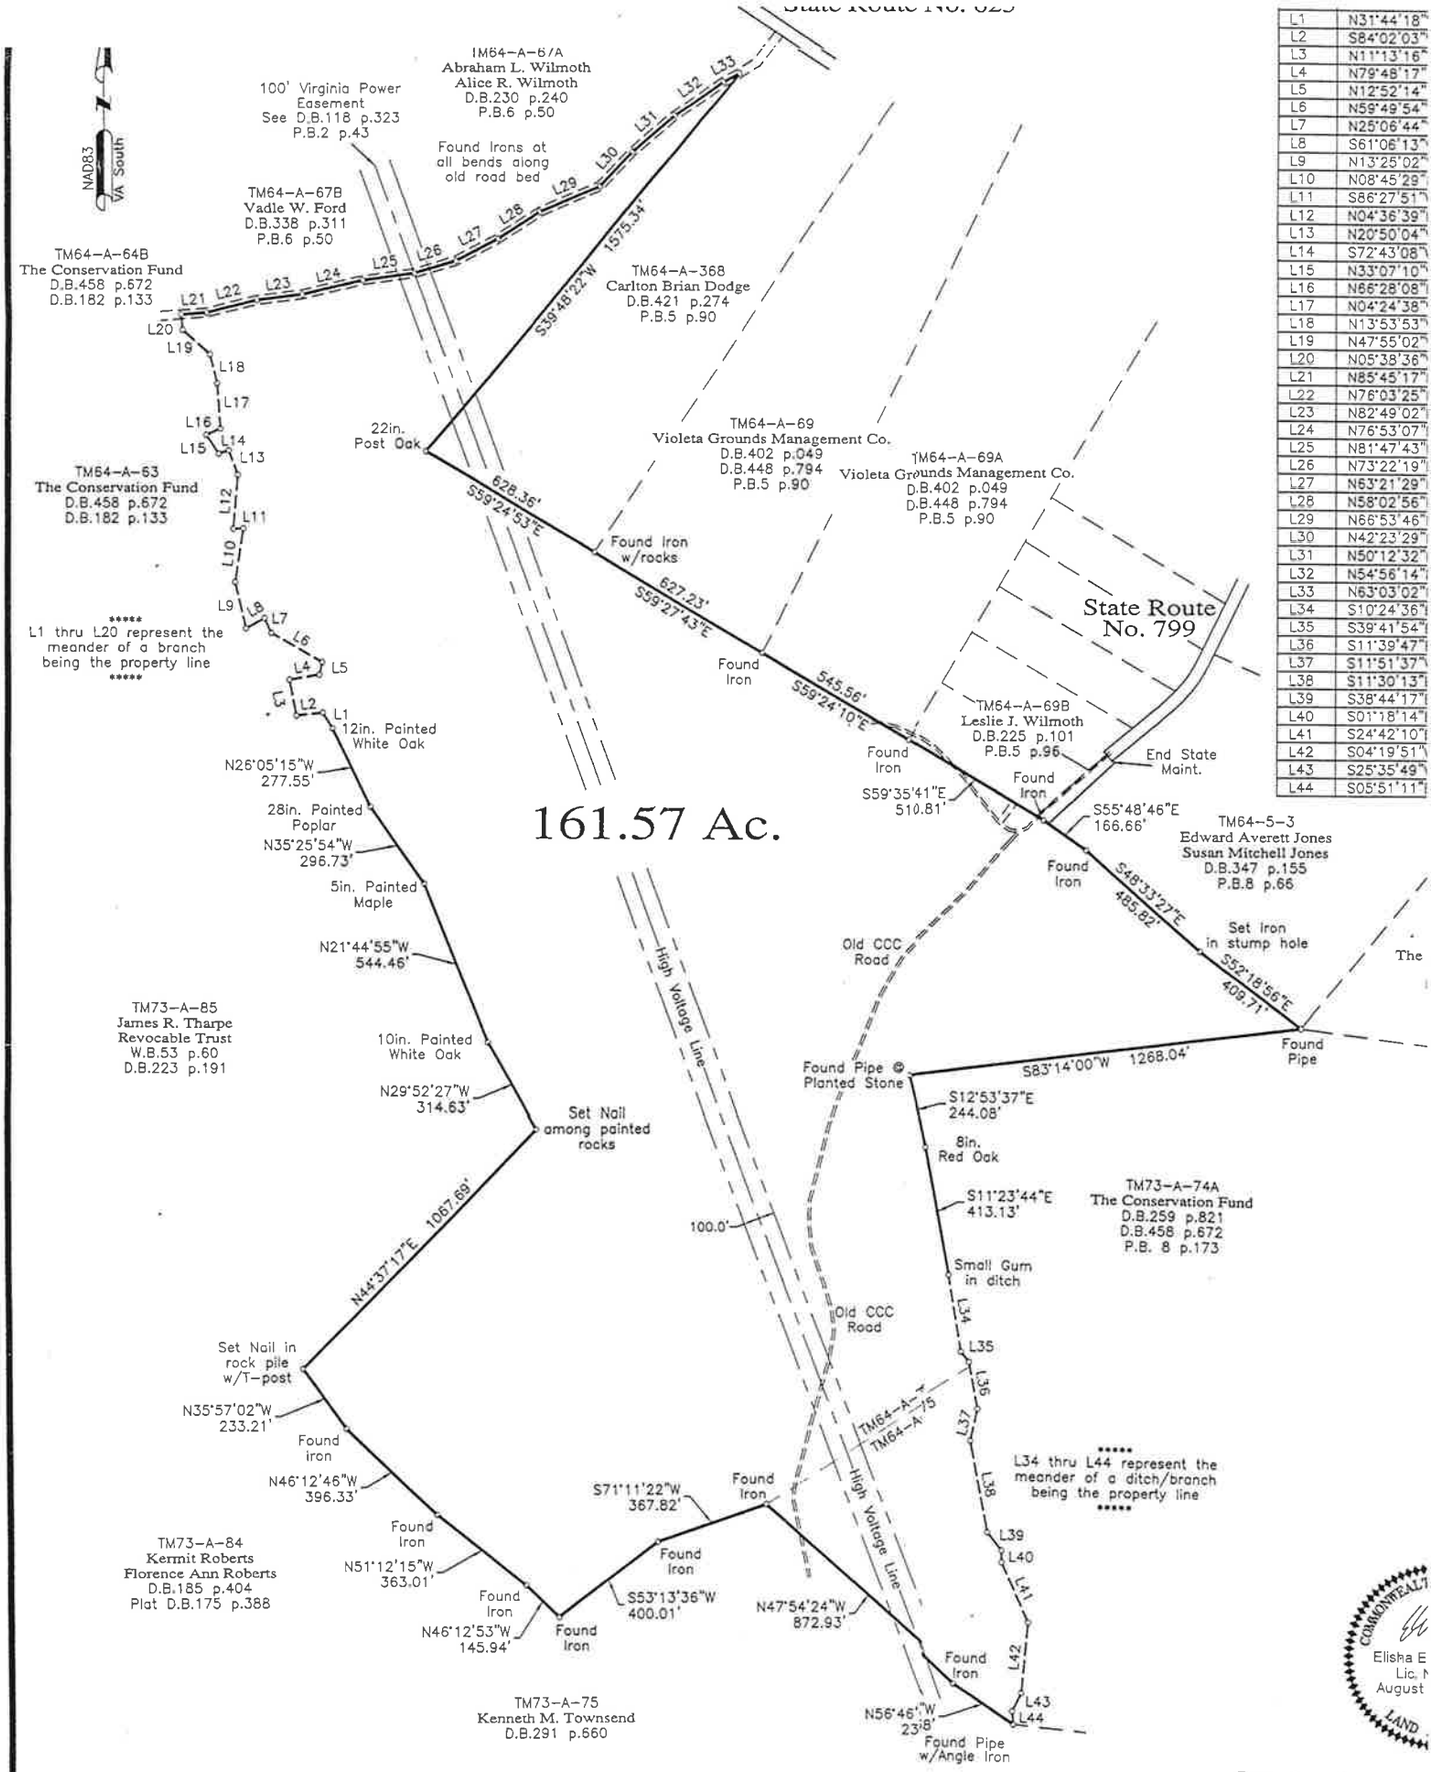

L1	N31°44'18"
L2	S84°02'03"
L3	N11°13'16"
L4	N79°48'17"
L5	N12°52'14"
L6	N59°49'54"
L7	N25°06'44"
L8	S61°06'13"
L9	N13°25'02"
L10	N08°45'29"
L11	S86°27'51"
L12	N04°36'39"
L13	N20°50'04"
L14	S72°43'08"
L15	N33°07'10"
L16	N66°28'08"
L17	N04°24'38"
L18	N13°53'53"
L19	N47°55'02"
L20	N05°38'36"
L21	N85°45'17"
L22	N76°03'25"
L23	N82°49'02"
L24	N76°53'07"
L25	N81°47'43"
L26	N73°22'19"
L27	N63°21'29"
L28	N58°02'56"
L29	N66°53'46"
L30	N42°23'29"
L31	N50°12'32"
L32	N54°56'14"
L33	N63°03'02"
L34	S10°24'36"
L35	S39°41'54"
L36	S11°39'47"
L37	S11°51'37"
L38	S11°30'13"
L39	S38°44'17"
L40	S01°18'14"
L41	S24°42'10"
L42	S04°19'51"
L43	S25°35'49"
L44	S05°51'11"

COMMONWEALTH
Elisha E
Lic. N
August
LAND

Boundary Survey
of
Tax Parcel 64-A 74 and
Current Owner: Oral R. Lacks D.B.28
See plat D.B.64 p.427
Central District, Charlotte Count
August 17, 2021
Scale: 1in.=300ft.
300' 0' 150' 300' 600'

Notes:
1. Tax Map Parcel No.64-A-74 and 64-A-75.
2. This plat has been prepared without the benefit of a title examination and therefore does not necessarily indicate all encumbrances on the property.
3. This plat agrees with found plats, deed descriptions, ground evidence, and local witnesses as near as possible.
4. This plat is based on a current field survey.

21S0133
FB1241-19

Maxey & Associates,
Land Surveyors • Engineers • Planners •
P.O. Box 90 • Farmville • Virginia • 23901 • T