I, M. C. Strother, a Registered Professional Land Surveyor, do hereby certify, that this plat truly reflects a survey made by me on the ground of a 289.672 acre tract of land out of Abstract 212, H. & T. C. R. R. Section 245 and Abstract 993, H. & T. C. R. R. Section 114, both of Jasper County, Texas, and being a part of that 259.0 acre tract and all of that 50.56 acre tract conveyed by Norma Jean Ferguson, et al, to John Henry Duplissey, et ux, by a deed dated May 3, 1993 and recorded in Volume 464, Page 651, and being also all of that 18.743 acre tract and that 5.372 acre tract conveyed by Harken, et ux, to John Henry Duplissey, et ux, by a deed dated December 17, 1993 and recorded in Volume 472, Page 409, all of the Deed Records of Jasper County, Texas. There are no visible encroachments other than those depicted as of the date of this survey. No part or portion of the above tract is subject to Special Flood Hazard Area Zone A as per Flood Hazard Boundary Map H-81-70 prepared for Jasper County, Texas, Community No. 481080B dated April 1, 1991.

Surveyed June 25, 2002

M. C. Strother

M. C. Strother, Registered Professional Land Surveyor No. 2047
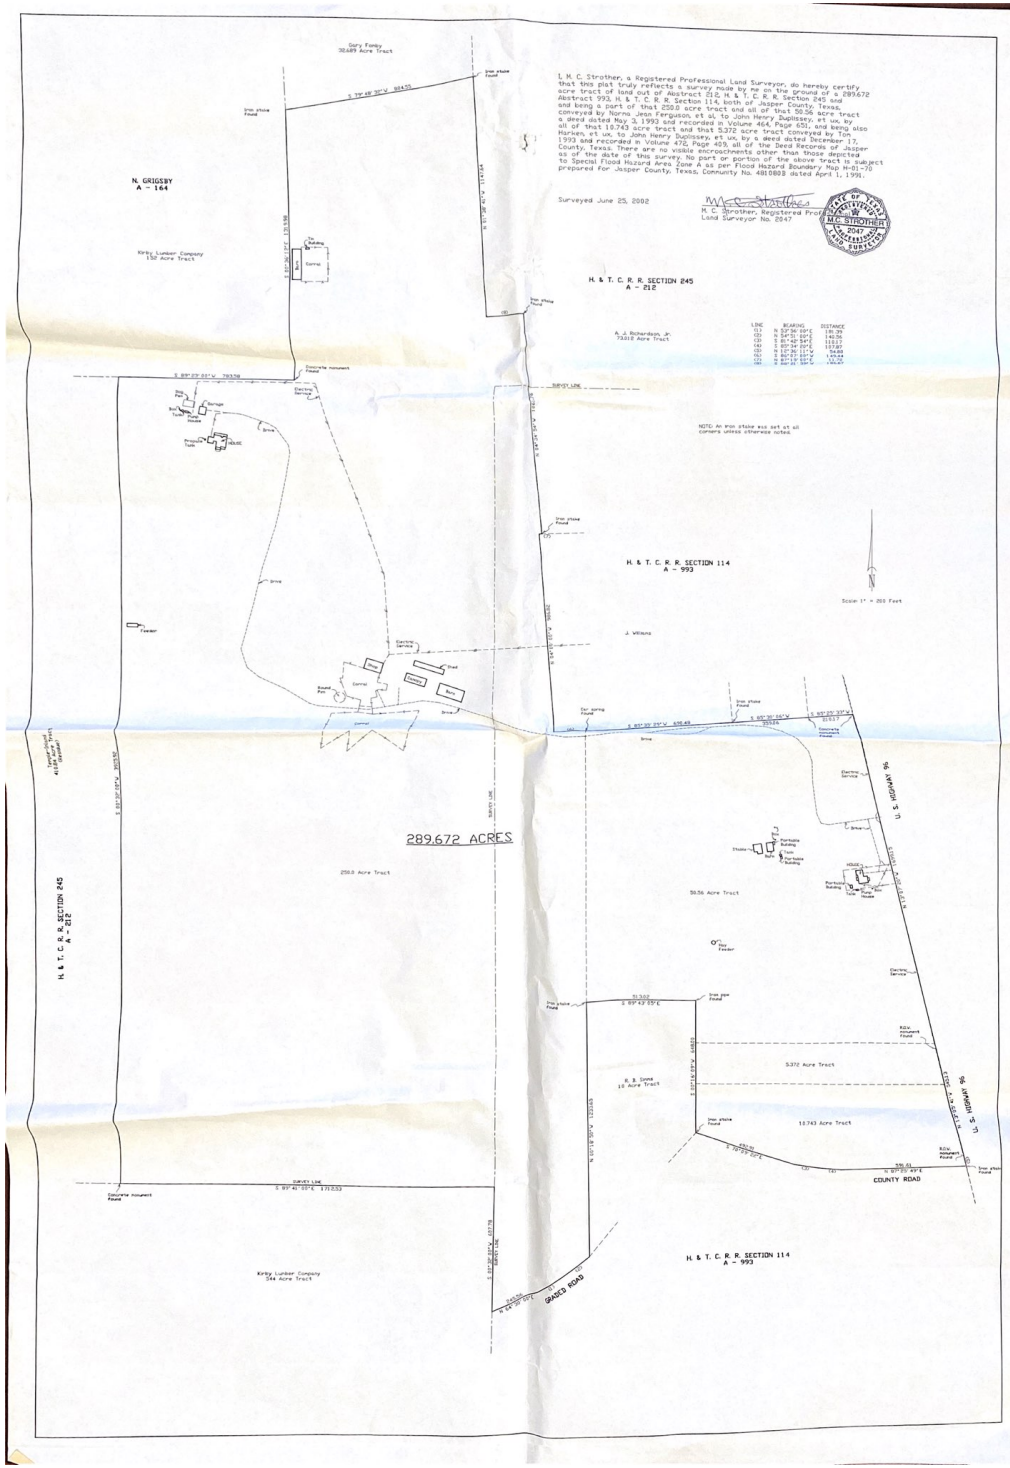
STATE OF TEXAS
M. C. STROTHER
2047
REGISTERED
PROFESSIONAL
LAND SURVEYOR