KITH BURKERT
DECATUR COUNTY RECORDER
FEE: 33.00
RMB Date 06/05/2003 Time 12:06:35
I 200303519 Page 1 of 4

FARM DIVISION SURVEY FOR JEAN M. FOGG

PART OF THE NORTHWEST QUARTER OF SECTION 20,
TOWNSHIP 10 NORTH, RANGE 10 EAST LOCATED
IN WASHINGTON TOWNSHIP, DECATUR COUNTY, INDIANA

CONTAINING A TOTAL OF 77.1328 ACRES

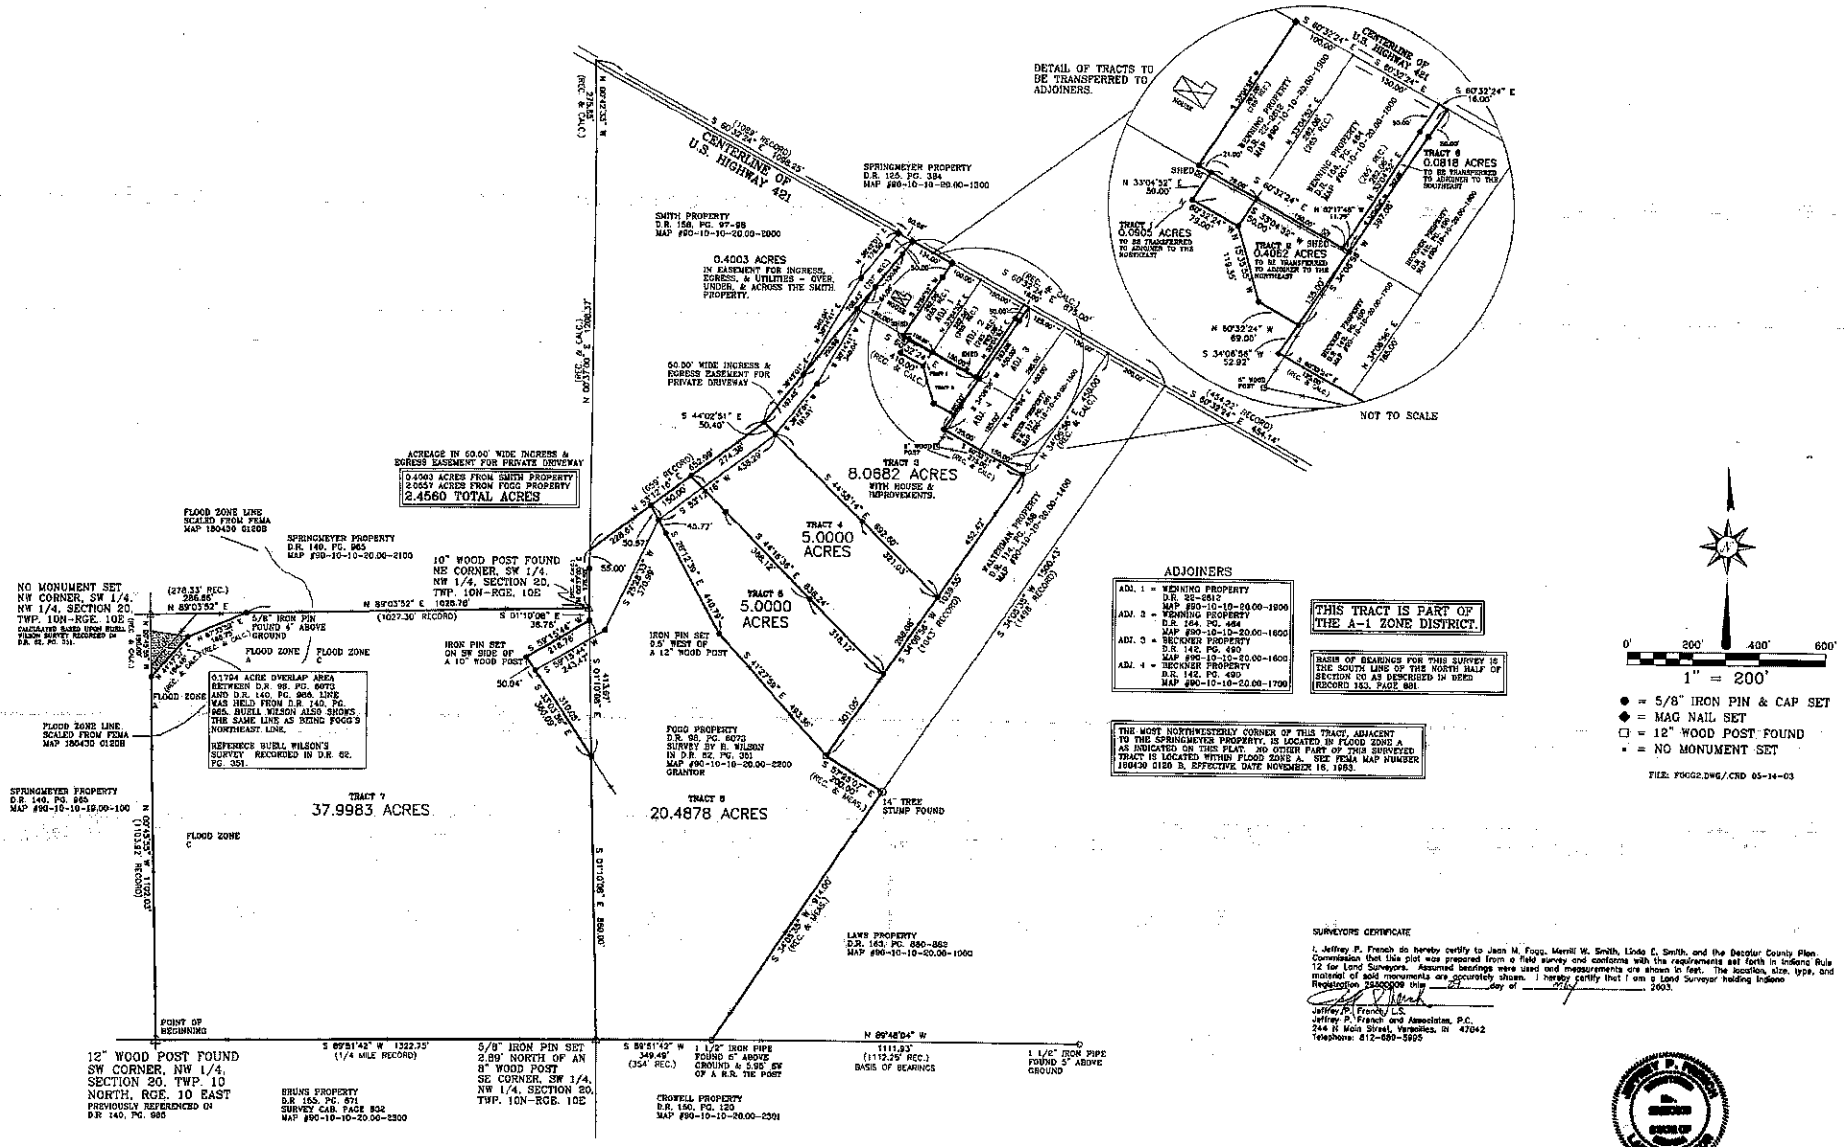

SURVEYORS CERTIFICATE

I, Jeffrey P. French do hereby certify to Jean M. Fogg, Merrill W. Smith, Linda C. Smith, and the Decatur County Plan Commission that this plat was prepared from a field survey and conforms with the requirements set forth in Indiana Rule 12 for Land Surveyors. Assumed bearings were used and measurements are shown in feet. The location, size, type, and material of said monuments are accurately shown. I hereby certify that I am a Land Surveyor holding Indiana Registration 750000008 this 27 day of May 2003.

Jeffrey P. French, L.S.
Jeffrey P. French and Associates, P.C.
244 N Main Street, Versailles, IN 47042
Telephone: 812-689-5905

JEFFREY P. FRENCH
STATE OF INDIANA
LAND SURVEYOR