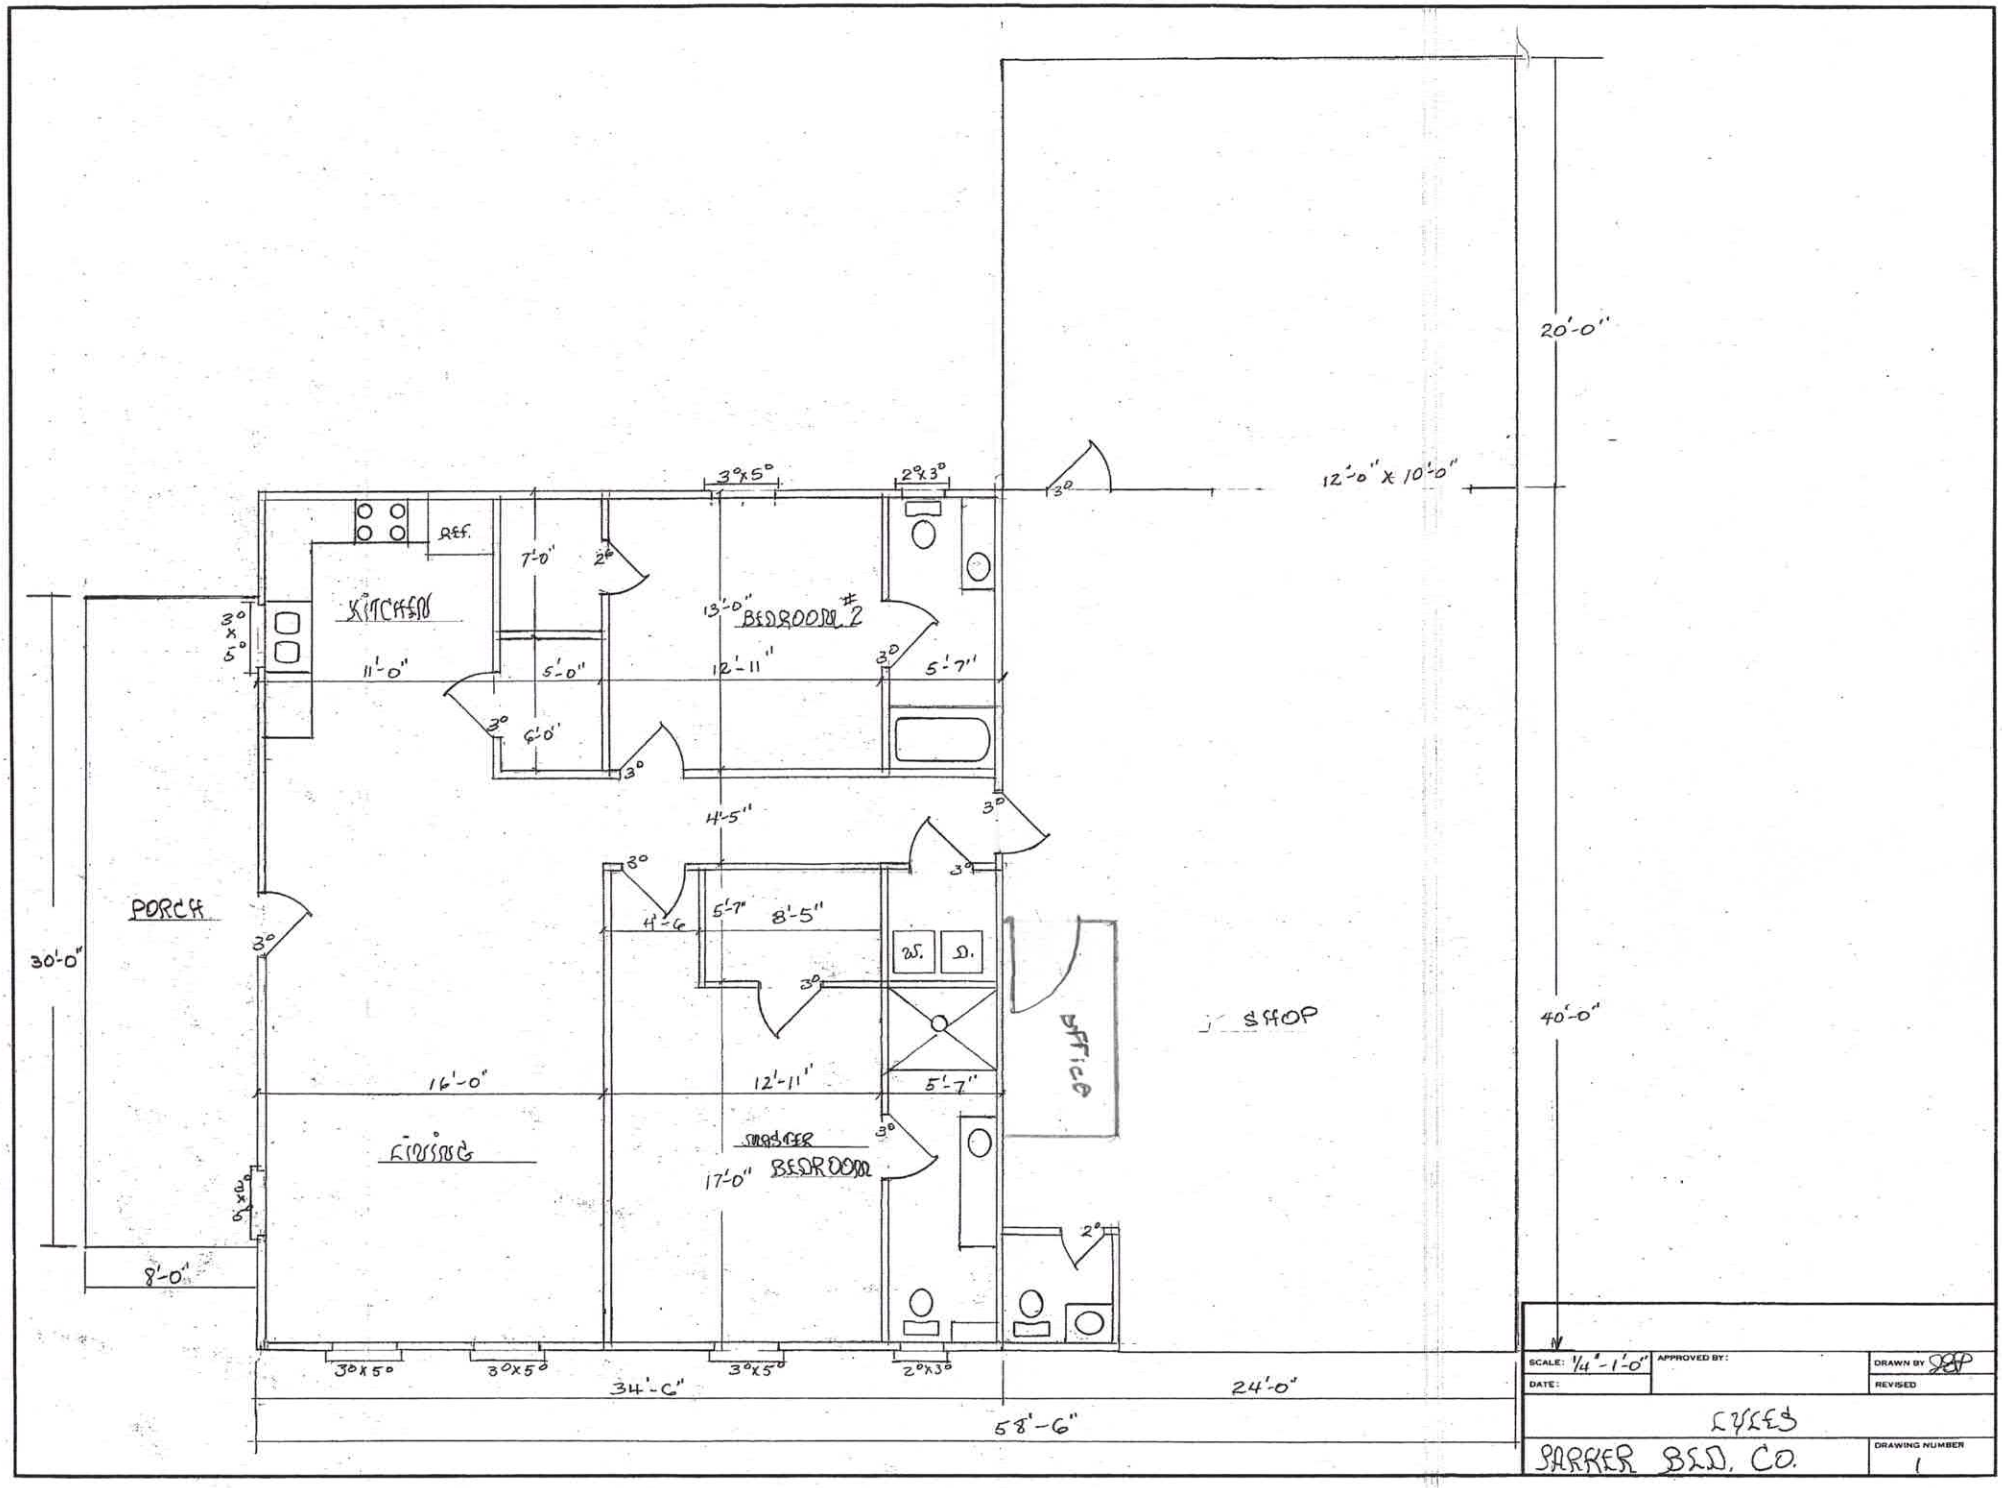

SCALE: 1/4" - 1'-0"	APPROVED BY:	DRAWN BY SBP
DATE:		REVISED
LYLES		
PARKER BLD. CO.		DRAWING NUMBER 1