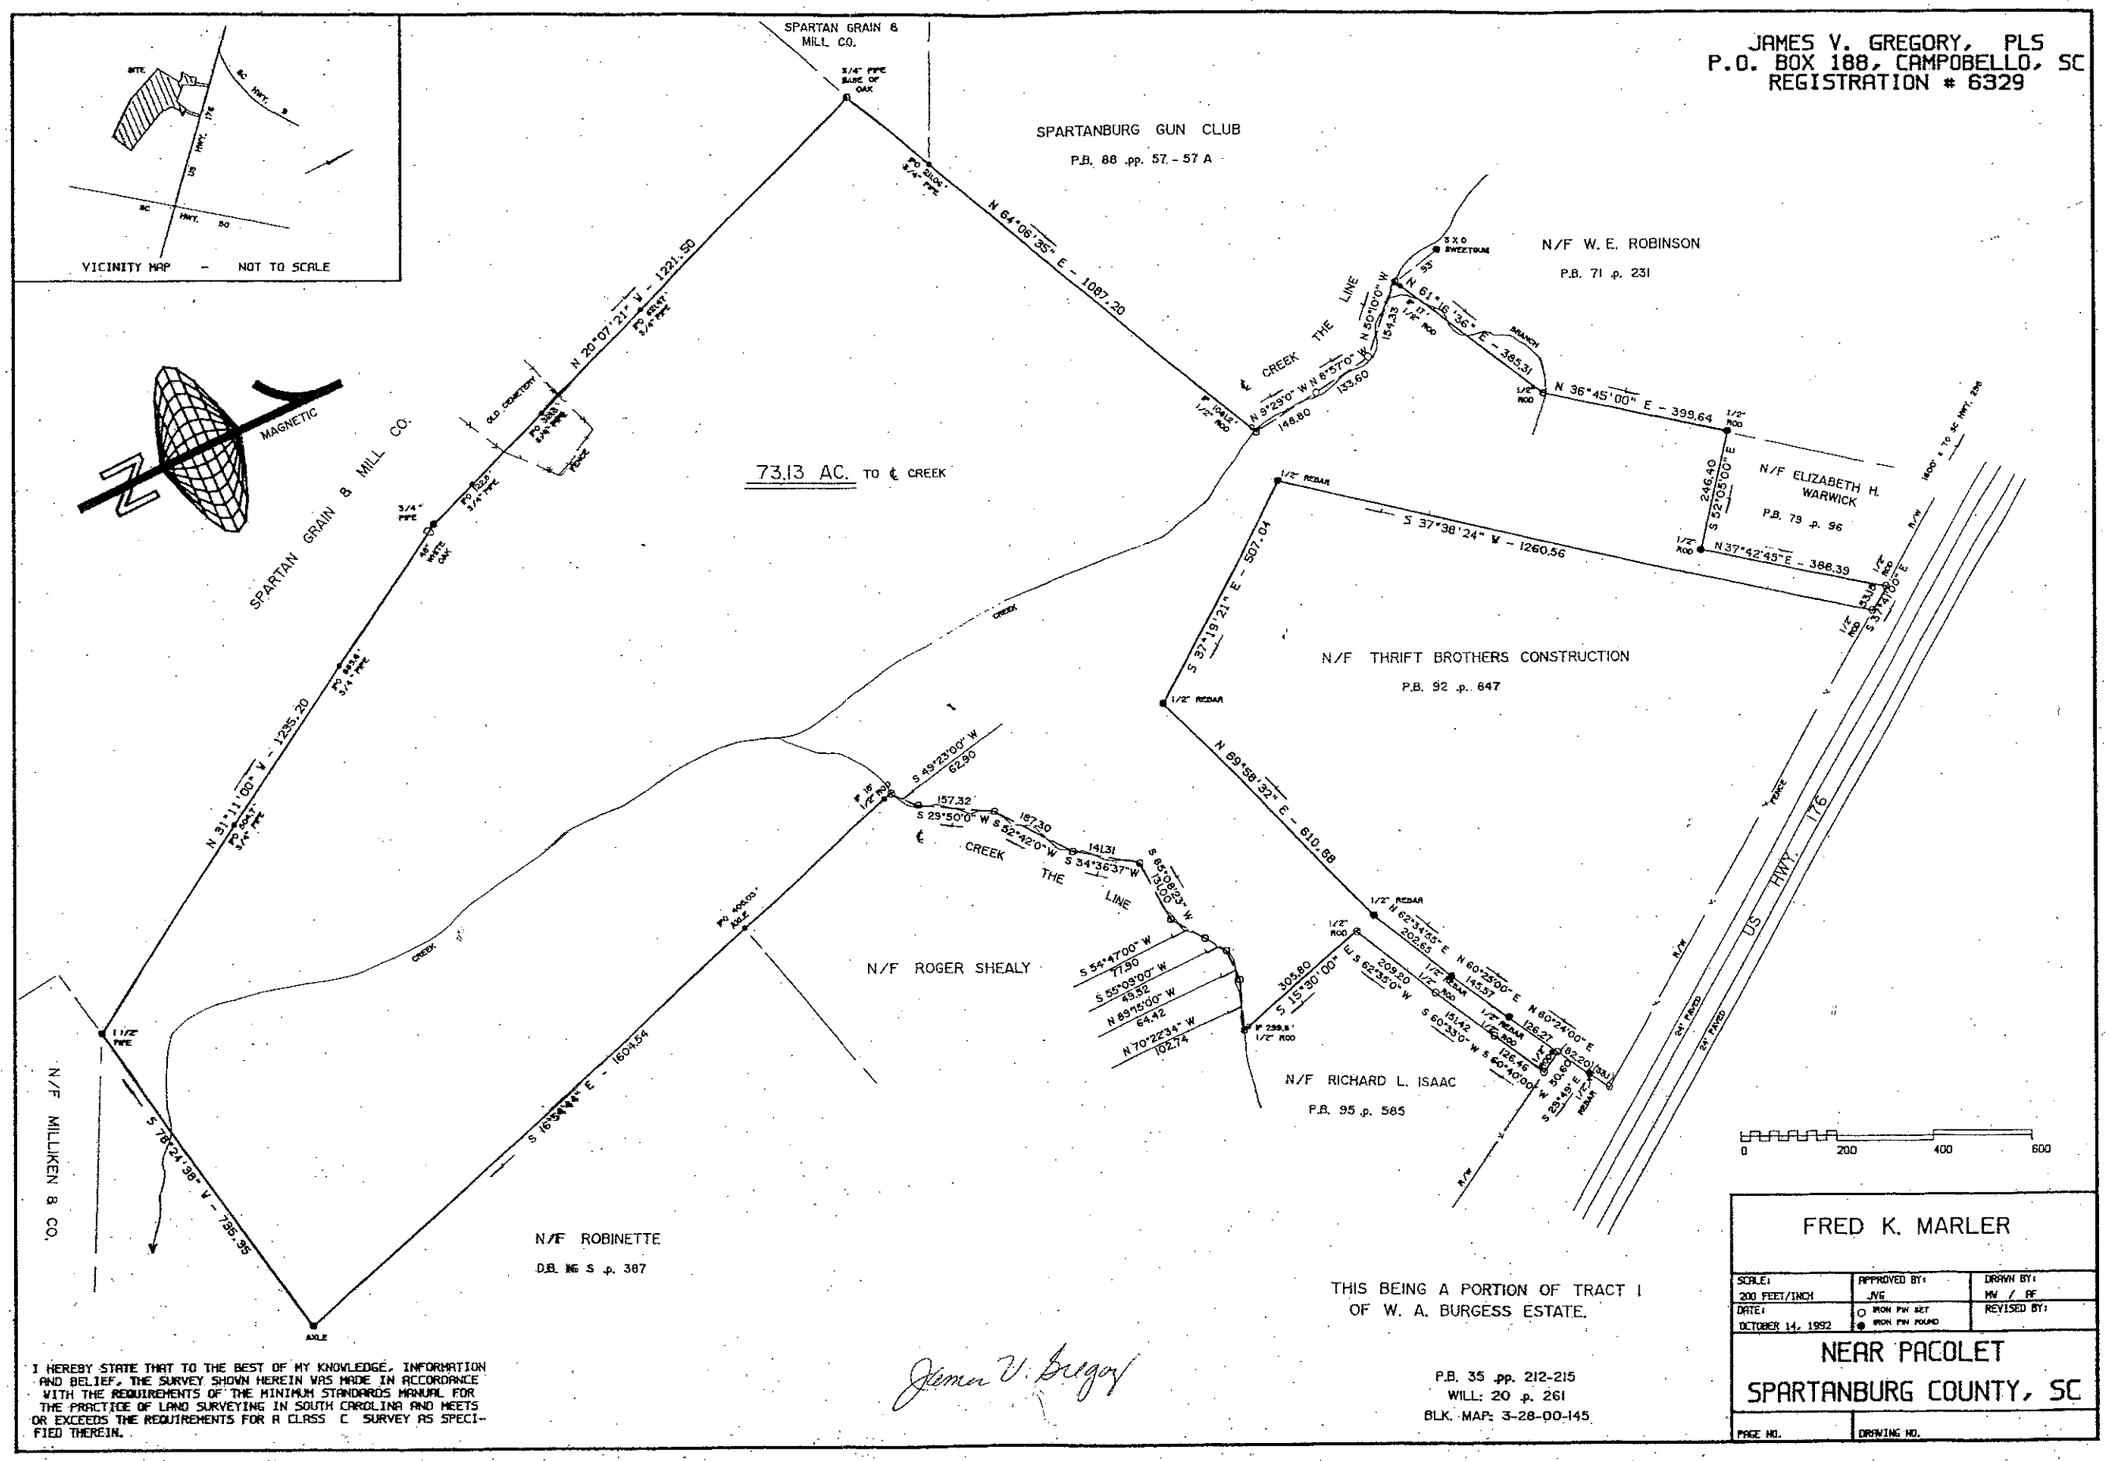

I HEREBY STATE THAT TO THE BEST OF MY KNOWLEDGE, INFORMATION AND BELIEF, THE SURVEY SHOWN HEREIN WAS MADE IN ACCORDANCE WITH THE REQUIREMENTS OF THE MINIMUM STANDARDS MANUAL FOR THE PRACTICE OF LAND SURVEYING IN SOUTH CAROLINA AND MEETS OR EXCEEDS THE REQUIREMENTS FOR A CLASS C SURVEY AS SPECIFIED THEREIN.

James V. Gregory

THIS BEING A PORTION OF TRACT I OF W. A. BURGESS ESTATE.

P.B. 35 pp. 212-215
WILL: 20 p. 261
BLK. MAP: 3-28-00-145

FRED K. MARLER

SCALE: 200 FEET/INCH	APPROVED BY: JVG	DRAWN BY: HV / RF
DATE: OCTOBER 14, 1992	○ IRON PIN SET ● IRON PIN FOUND	REVISED BY:

NEAR PACOLET
SPARTANBURG COUNTY, SC

PAGE NO. | DRAWING NO.