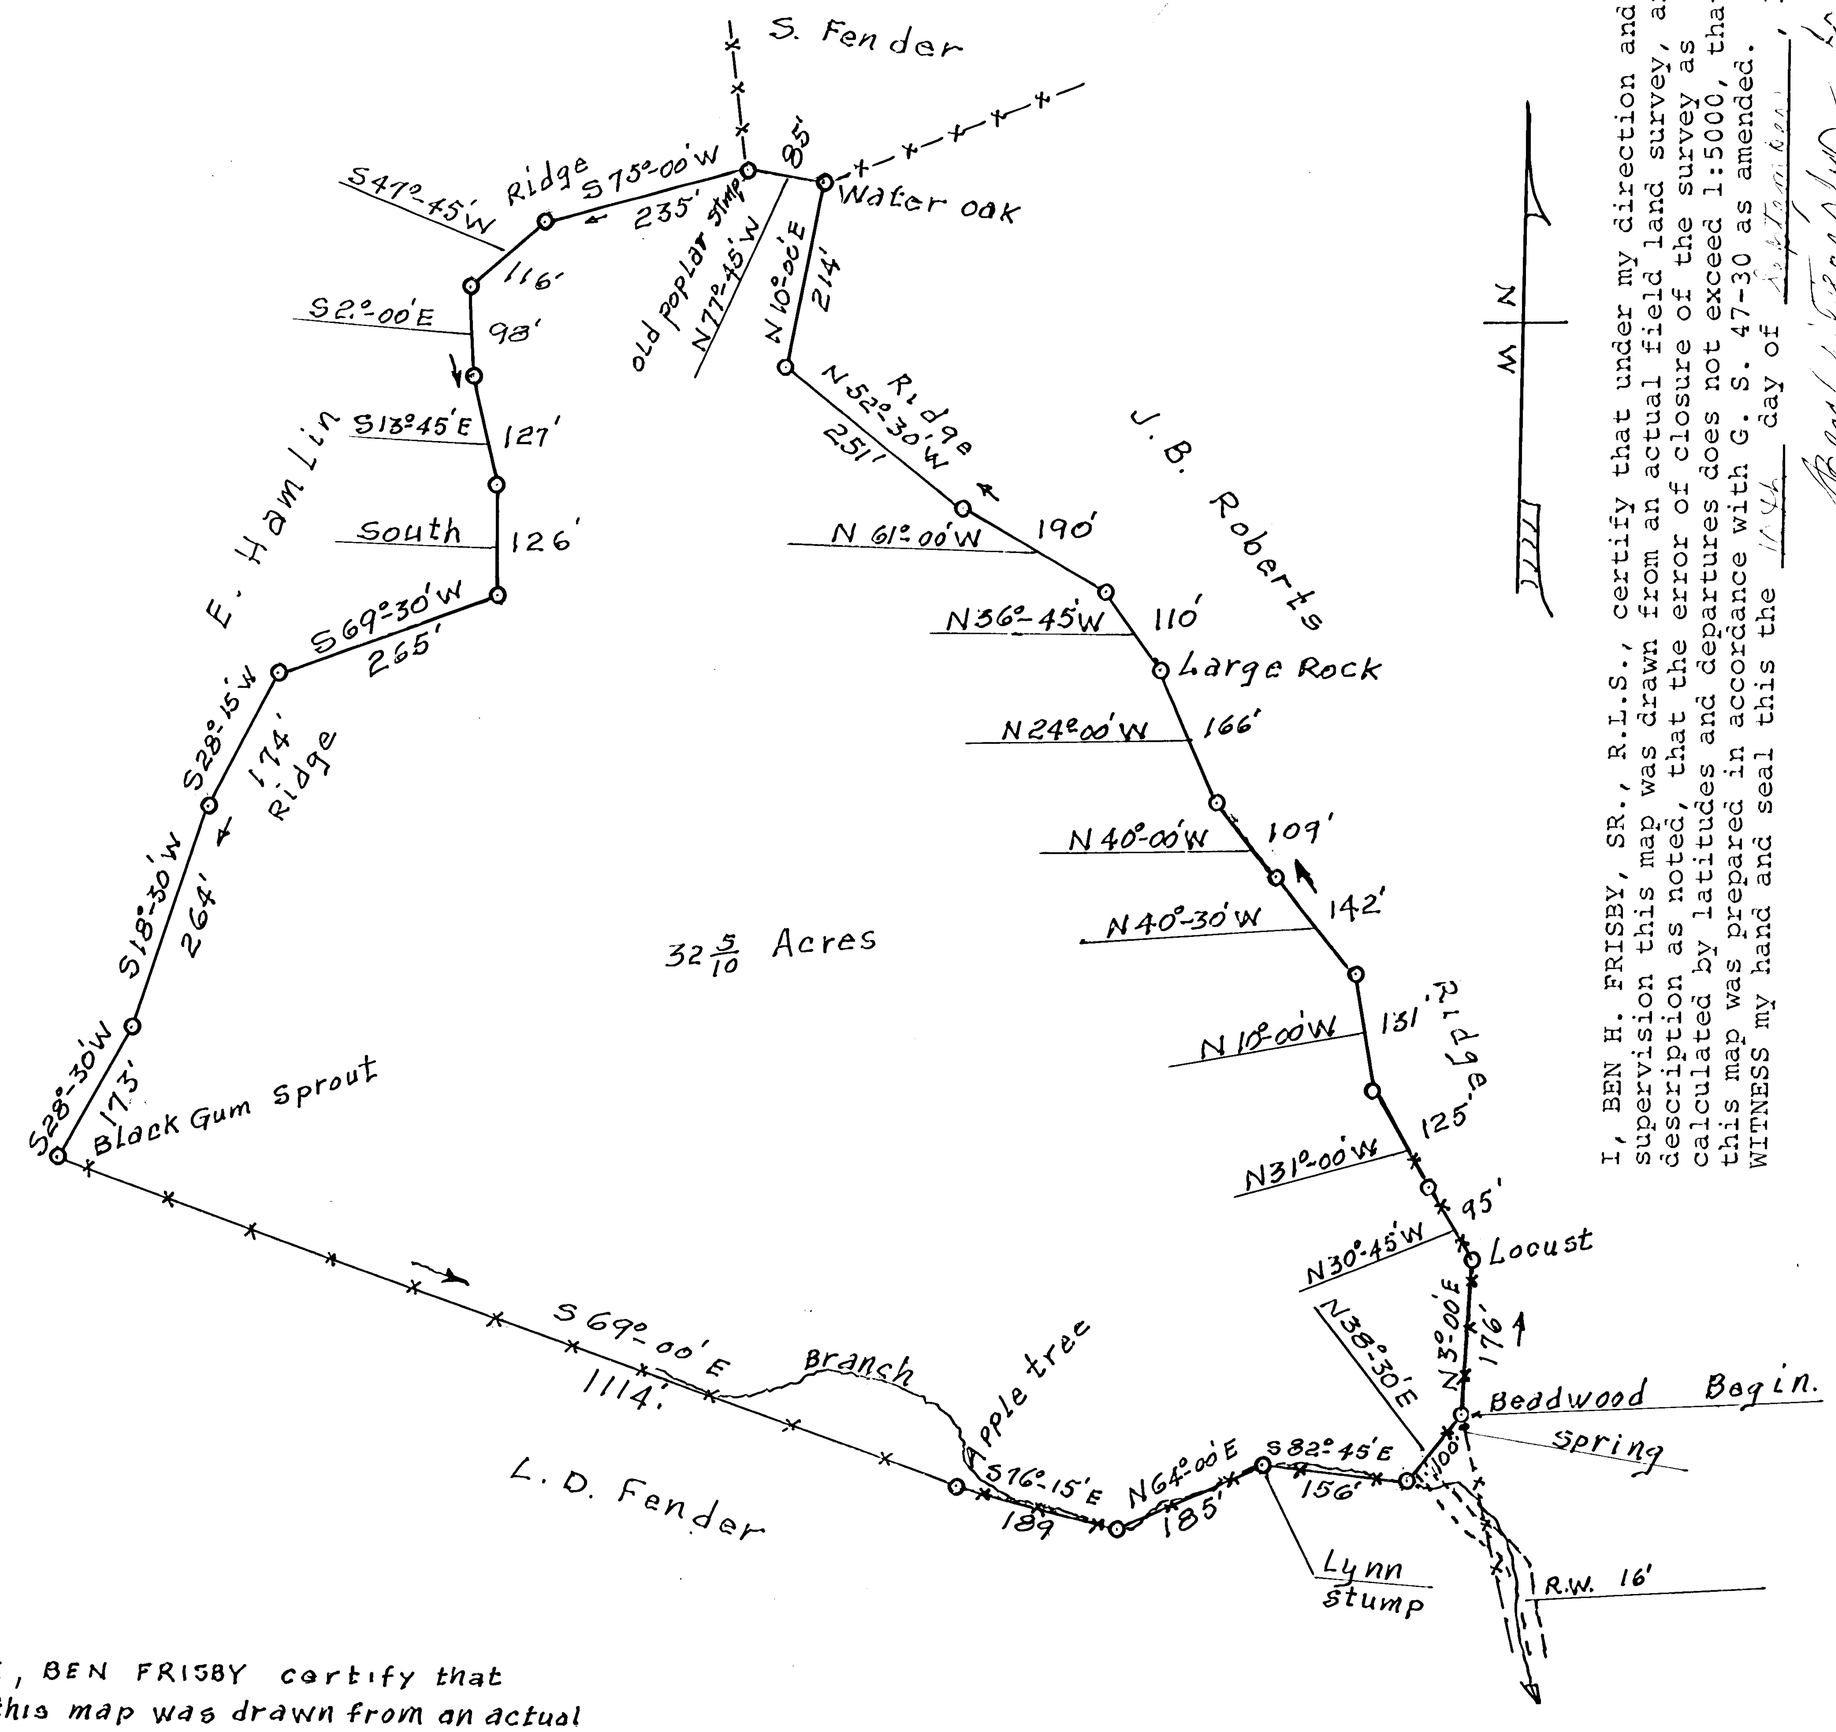


I, BEN FRISBY certify that this map was drawn from an actual field survey made under my supervision.

Ben H Frisby

NORTH CAROLINA REGISTERED L567 LAND SURVEYOR BEN H. FRISBY

PROPERTY OF
MAYNARD CODY
Nº 16 TOWNSHIP
MADISON CO. N.C.
AUG 18, 1973
SCALE 1 IN. = 200ft.

I, BEN H. FRISBY, SR., R.L.S., certify that under my direction and supervision this map was drawn from an actual field land survey, and description as noted, that the error of closure of the survey as calculated by latitudes and departures does not exceed 1:5000, that this map was prepared in accordance with G. S. 47-30 as amended. WITNESS my hand and seal this the 11th day of September, 1975.

Ben H. Frisby Sr.
BEN H. FRISBY, SR.

REGISTRATION NO. L567

I, PATRICIA ANN FISHER, a Notary Public in and for the County of Buncombe, State of North Carolina, do hereby certify that BEN H. FRISBY, SR. personally appeared before me this day and acknowledged the due execution of the foregoing instrument, this 11th day of September, 1975.

Patricia Ann Fisher
NOTARY PUBLIC

My commission expires: December 30, 1979

Approved

Registered and recorded in Book 3, page 14 of Plats

Register of Deeds

STATE OF NORTH CAROLINA -- MADISON COUNTY

The foregoing certificate of Patricia Ann Fisher

Notary Public is duly registered and recorded in Book 3, page 14 of Plats

This the 11 day of Sept. 1975

Register of Deeds