Be it remembered that on the ..... day of ....., 19..., at ..... M., this ..... was presented in the Clerk's Office of the County Commission of said County and with the certificate thereto annexed, admitted to record.

Attest ..... Clerk
County Commission, Hampshire County, W. Va.

CASTO & HARRIS INC., SPENCER, W. VA. RE-ORDER NO 67141-D

Mailed: Richard Randall
3614 Fulton St., NW.
Washington, D.C.
11-1-71

329

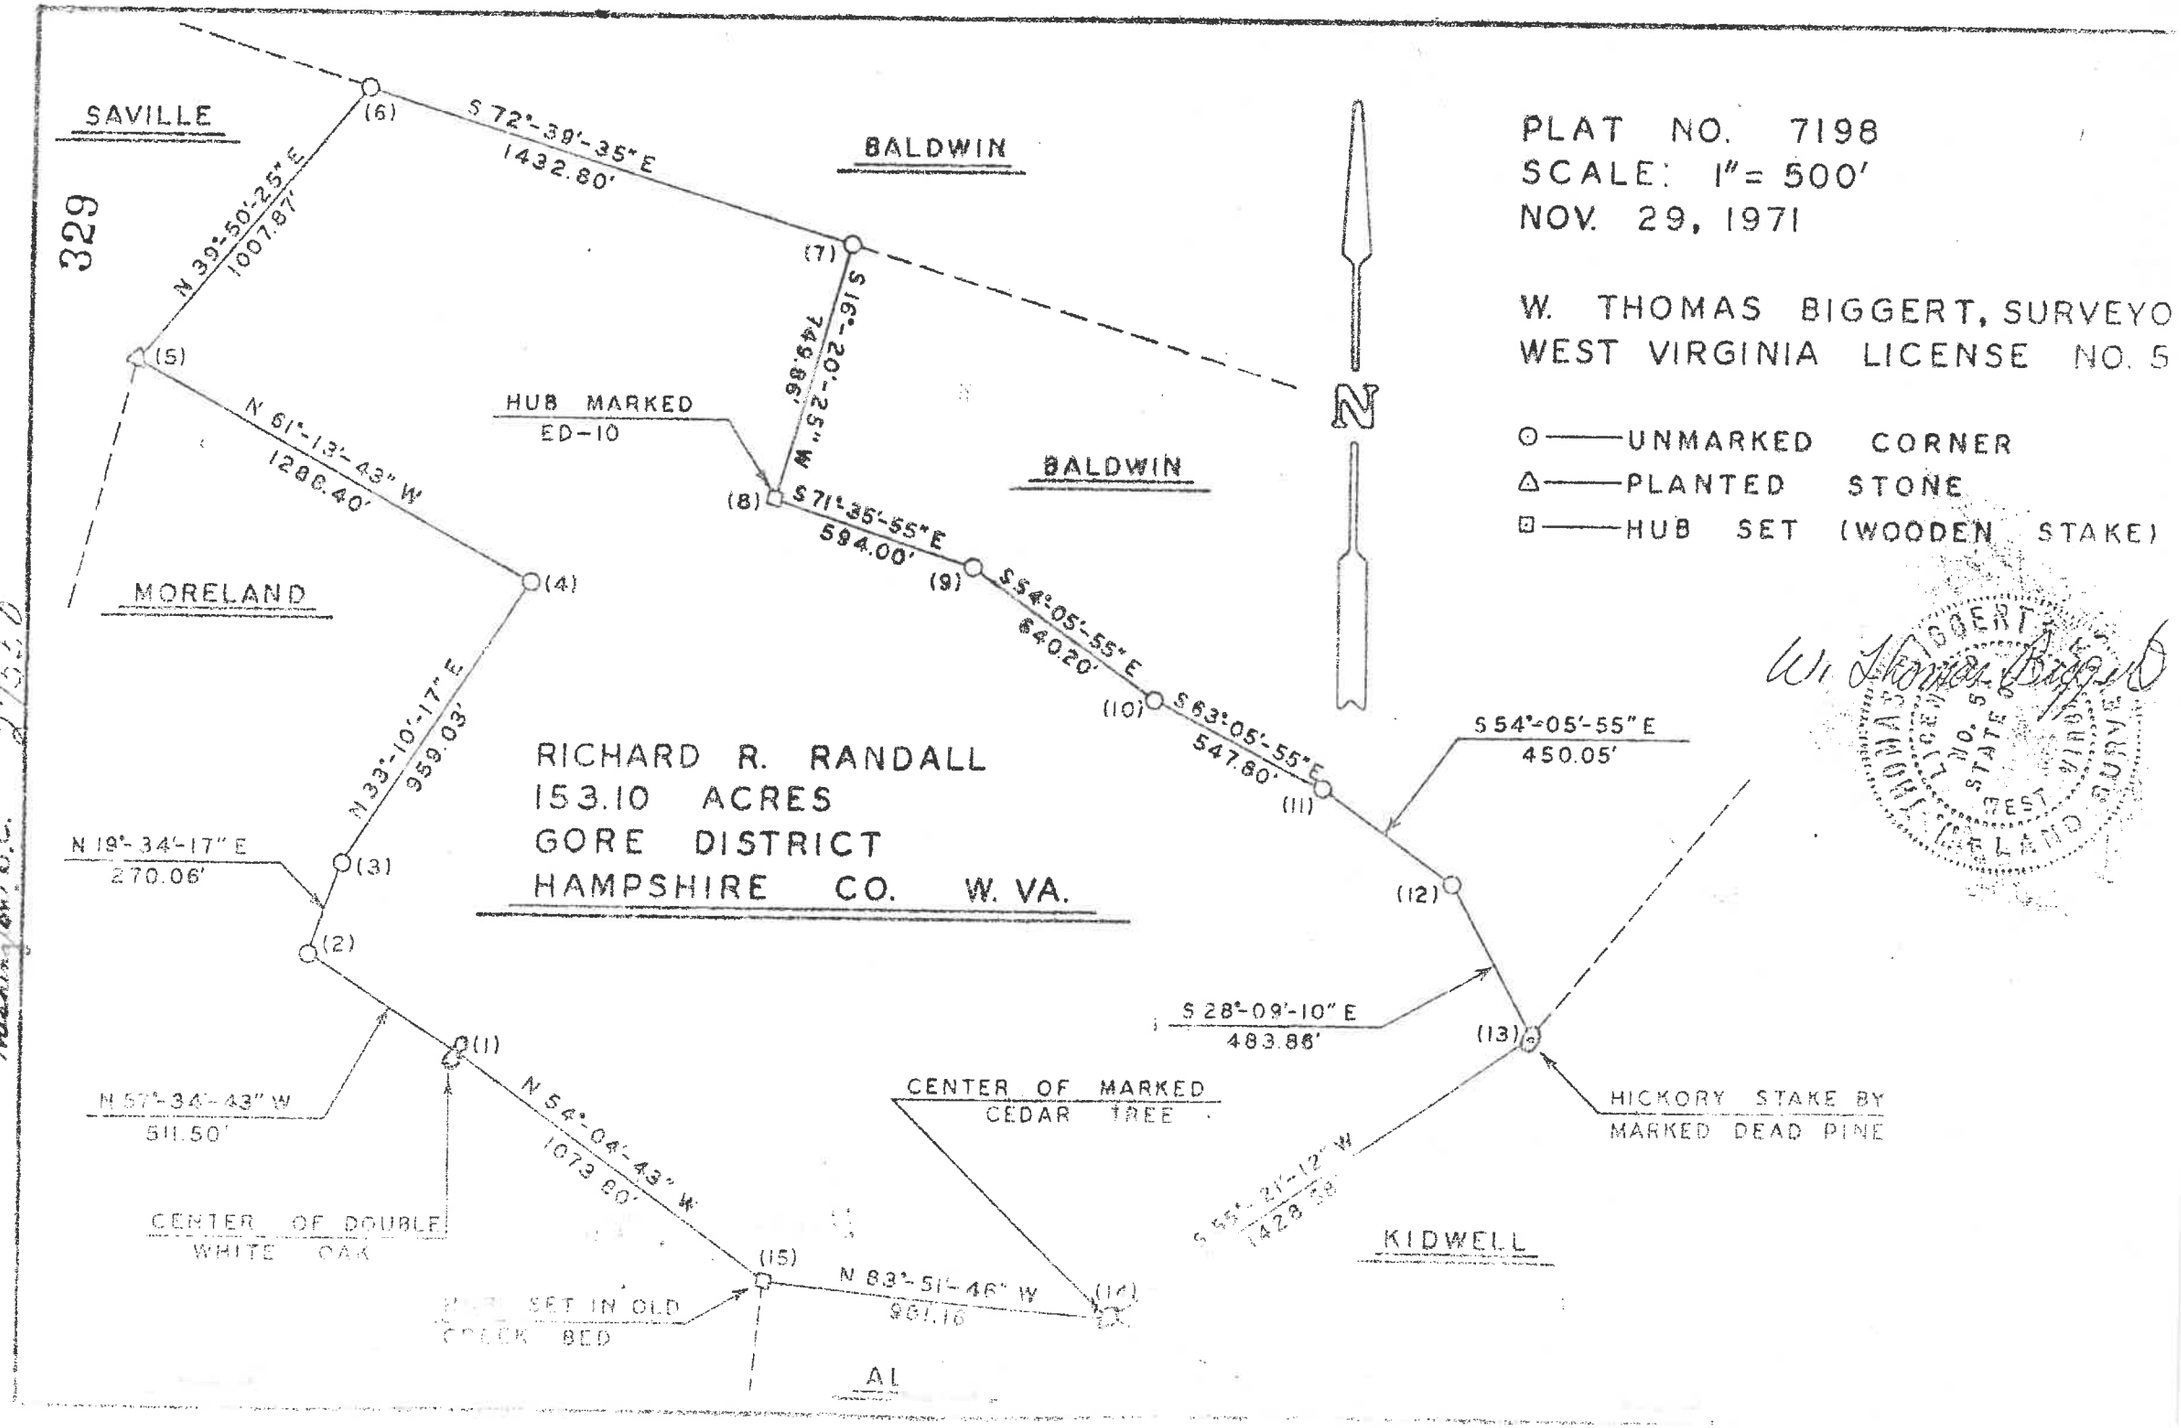

PLAT NO. 7198
SCALE: 1" = 500'
NOV. 29, 1971

W. THOMAS BIGGERT, SURVEYO
WEST VIRGINIA LICENSE NO. 5

○ —— UNMARKED CORNER
△ —— PLANTED STONE
⊡ —— HUB SET (WOODEN STAKE)

W. Thomas Biggert