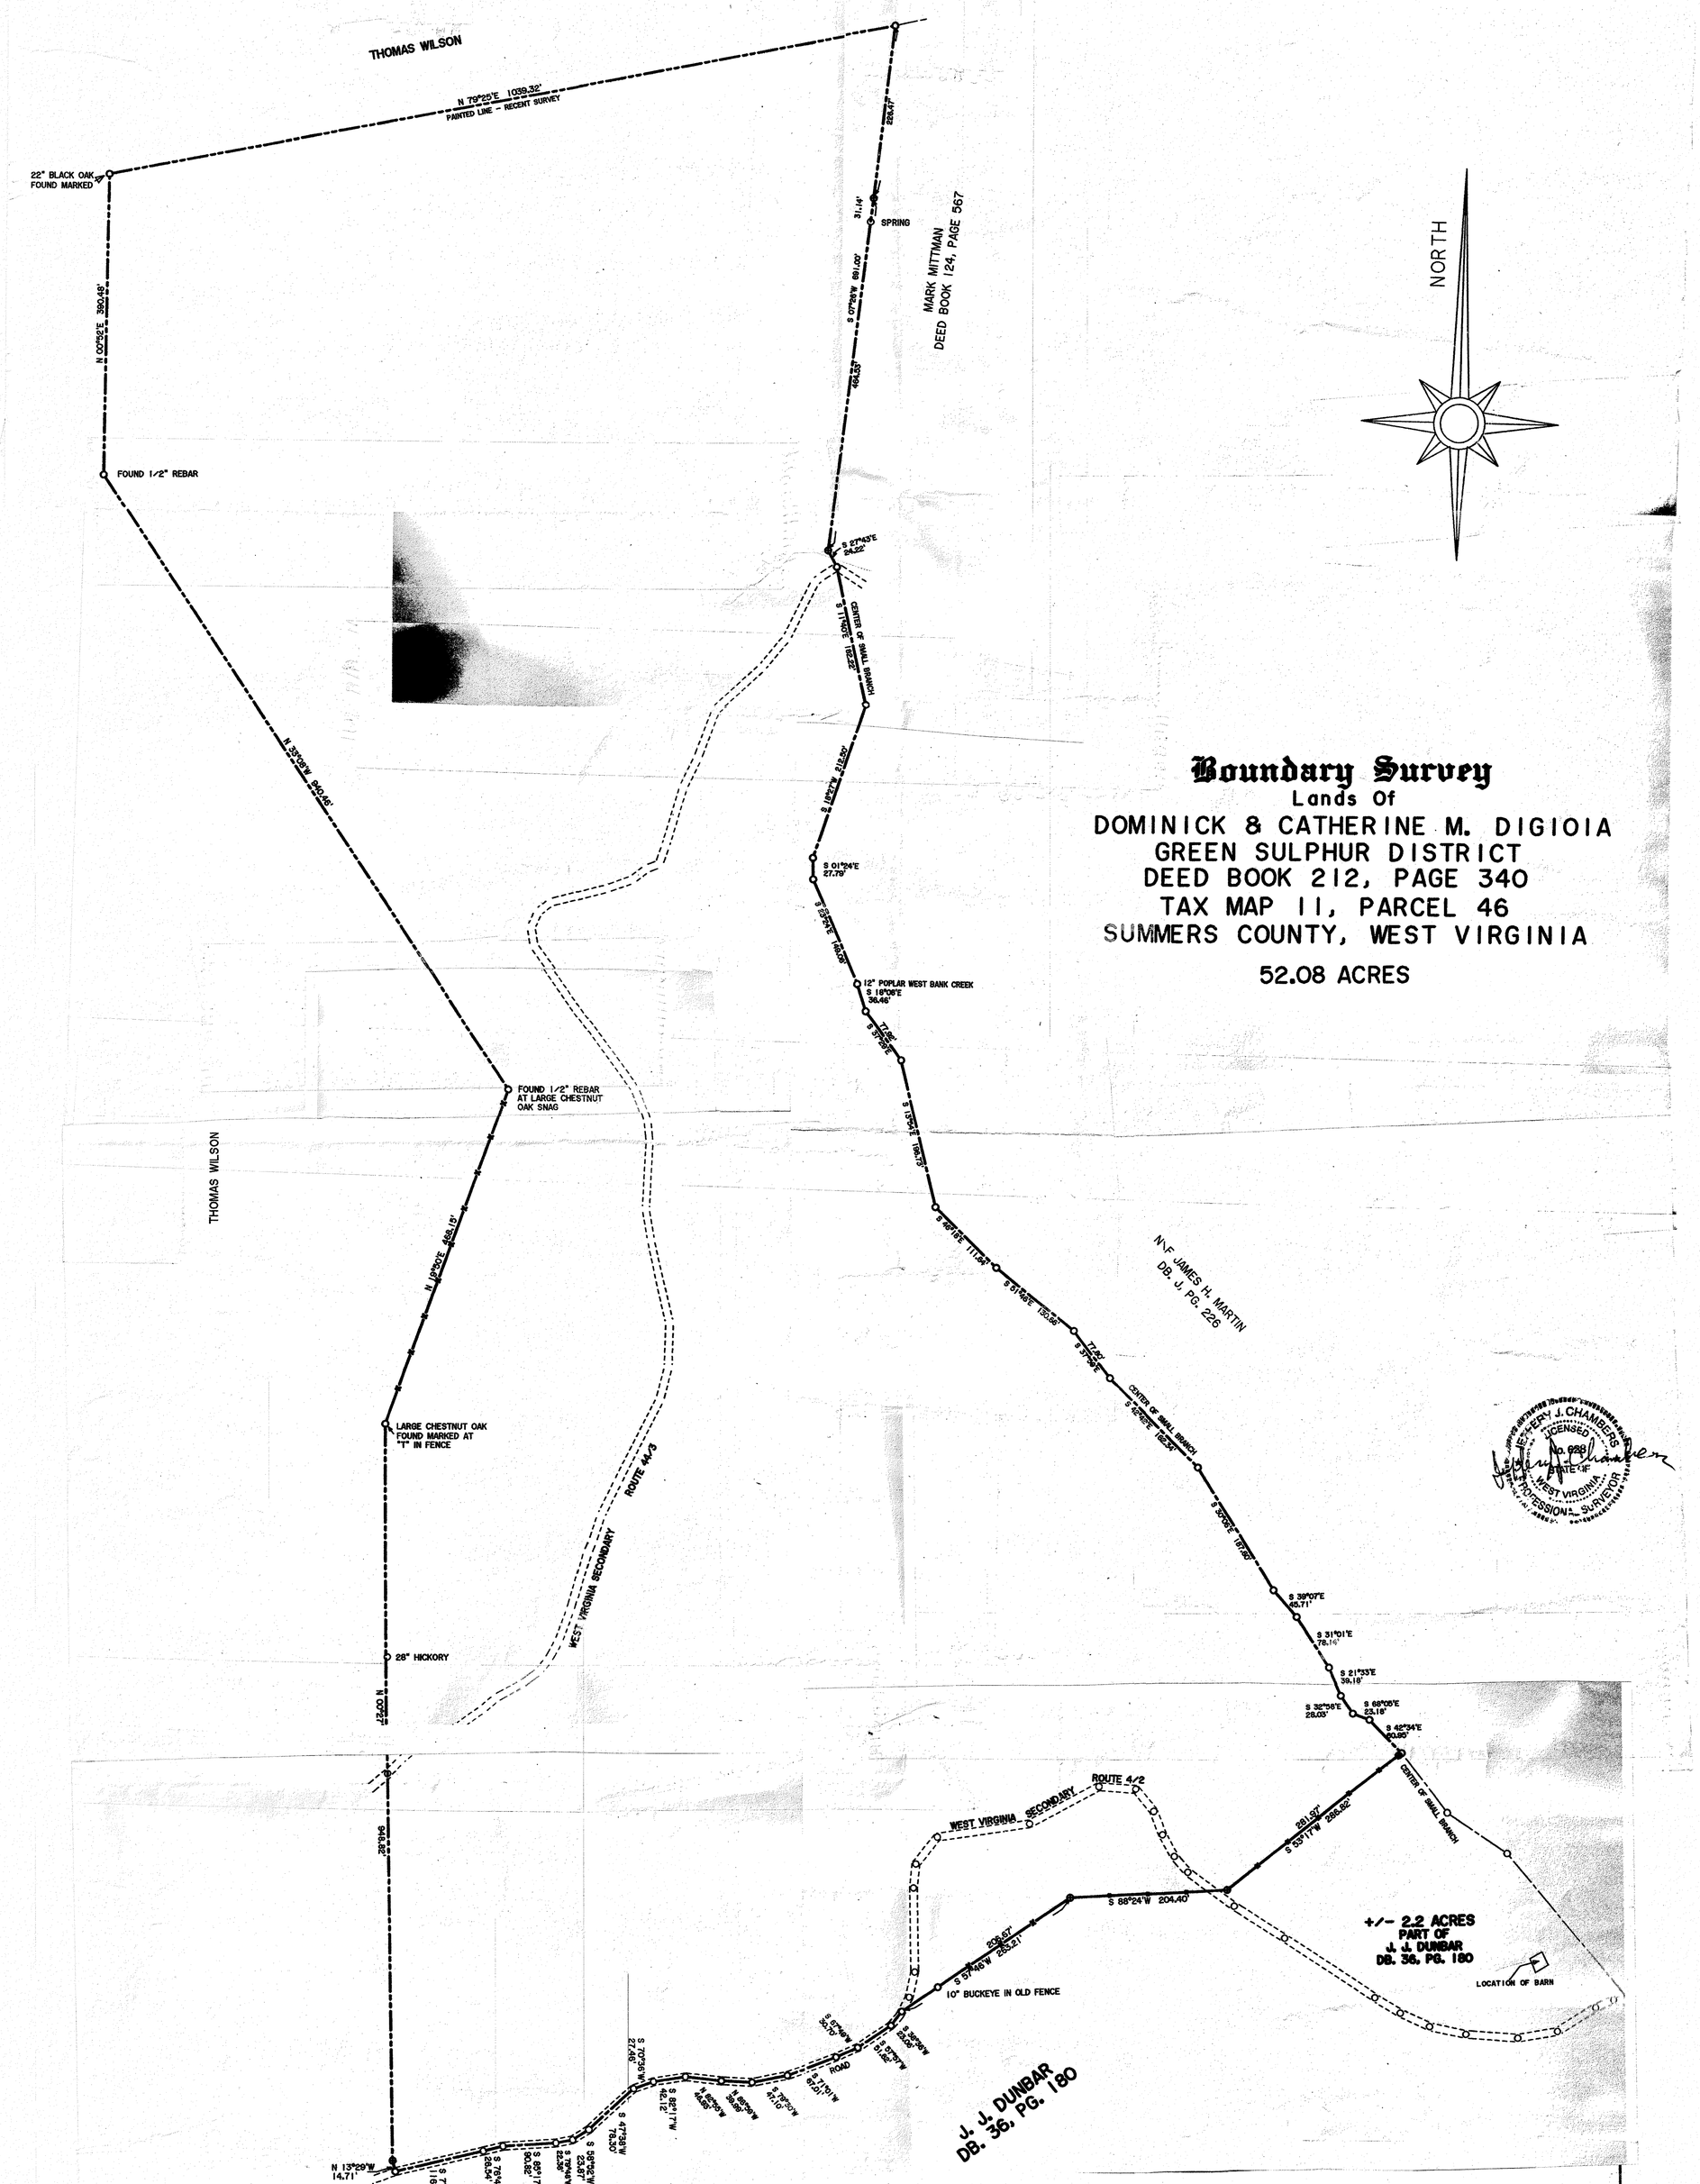

Boundary Survey

Lands Of
DOMINICK & CATHERINE M. DIGIOIA
GREEN SULPHUR DISTRICT
DEED BOOK 212, PAGE 340
TAX MAP 11, PARCEL 46
SUMMERS COUNTY, WEST VIRGINIA

52.08 ACRES

JEFFERY J. CHAMBERS
LICENSED
No. 628
STATE OF WEST VIRGINIA
PROFESSIONAL SURVEYOR

NOTE
IT IS NOT THE PURPOSE OF THIS SURVEY TO DETERMINE OR LOCATE - EASEMENTS, UTILITIES, OLD TURNPIKES, OLD ROADWAYS, OR RIGHT OF WAYS - EXCEPT AS SHOWN HEREON.
IT IS FURTHER NOT THE PURPOSE OF THIS SURVEY TO DETERMINE THE EXISTANCE OR NON-EXISTENCE OF ANY FLOOD HAZARD AREAS, FLOOD PLAIN STATUS OR WET LANDS PERTAINING TO THIS TRACT OF LAND.

LEGEND
⊕ SET 1/2" STEEL BAR
⊙ FOUND 3/8" REBAR
—x— FENCE LINE
— — — PROPERTY LINE

JEFFERY J. CHAMBERS, PS
HC 85, BOX 5A
JUMPING BRANCH, WV 25969

SCALE : 1 INCH = 100 FEET	
DATE : 3/10/04	JOB : 03D1G101
MAN JJC	COORD. FILE 03D1G101