EXHIBIT "A-1"

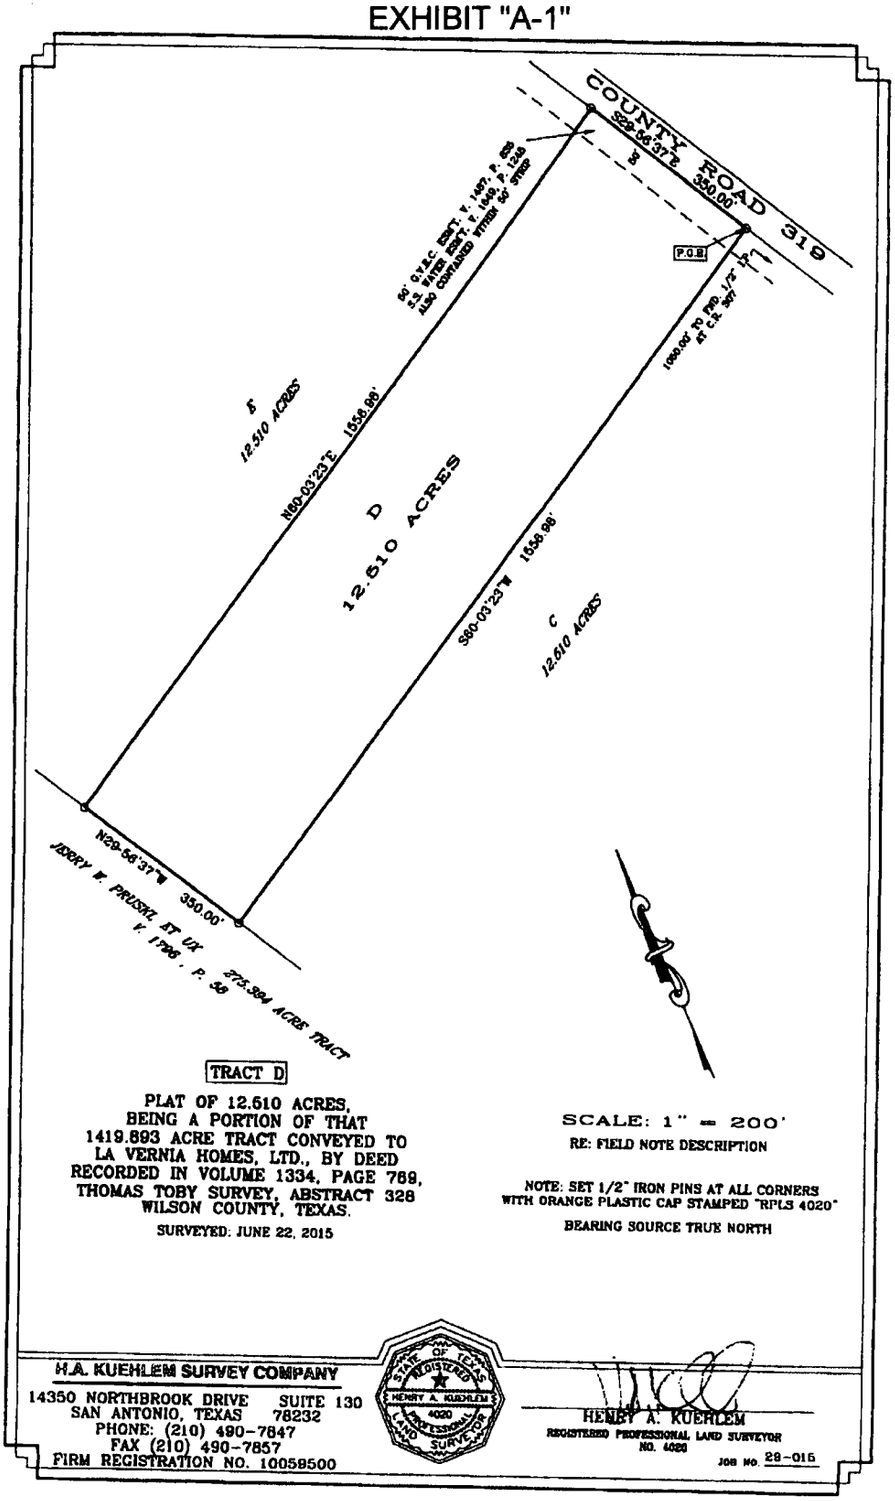

TRACT D

PLAT OF 12.610 ACRES,
BEING A PORTION OF THAT
1419.893 ACRE TRACT CONVEYED TO
LA VERNIA HOMES, LTD., BY DEED
RECORDED IN VOLUME 1334, PAGE 769,
THOMAS TOBY SURVEY, ABSTRACT 328
WILSON COUNTY, TEXAS.

SURVEYED: JUNE 22, 2015

SCALE: 1" = 200'

RE: FIELD NOTE DESCRIPTION

NOTE: SET 1/2" IRON PINS AT ALL CORNERS
WITH ORANGE PLASTIC CAP STAMPED "RPLS 4020"

BEARING SOURCE TRUE NORTH

H.A. KUEHLEM SURVEY COMPANY
14350 NORTHBROOK DRIVE SUITE 130
SAN ANTONIO, TEXAS 78232
PHONE: (210) 490-7847
FAX (210) 490-7857
FIRM REGISTRATION NO. 10059500

STATE OF TEXAS
REGISTERED
HENRY A. KUEHLEM
4020
PROFESSIONAL
LAND SURVEYOR

HENRY A. KUEHLEM
REGISTERED PROFESSIONAL LAND SURVEYOR
NO. 4020

JOB NO. 28-015