Map Was Drawn Under My
le By Me; That The Ratio
And Departures Is 1/ ;
ce With G.S. 47-30 As Amended.
Computation Method.
st Day Of July 1990

David H. Bryson, Jr.
N.C. Reg. Land Surveyor L-1451

NORTH CAROLINA
REGISTERED
SEAL
L-1451
LAND SURVEYOR
DAVID H. BRYSON, JR.

Of The County And State Aforesaid,
istered Land Surveyor; Personally
owledge The Execution Of The
Day Of July 1990

Carol M. Bryson
Notary Public

CAROL M. BRYSON
NOTARY PUBLIC
JACKSON COUNTY, N.C.

d To Be Correct. This Instrument
is Office And Recorded In Plat
This _____ Day Of
Clock, ___ M., 19___ A.D.

Register Of Deeds

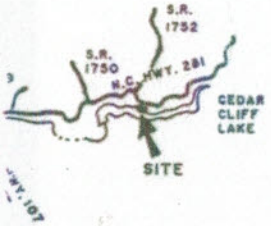
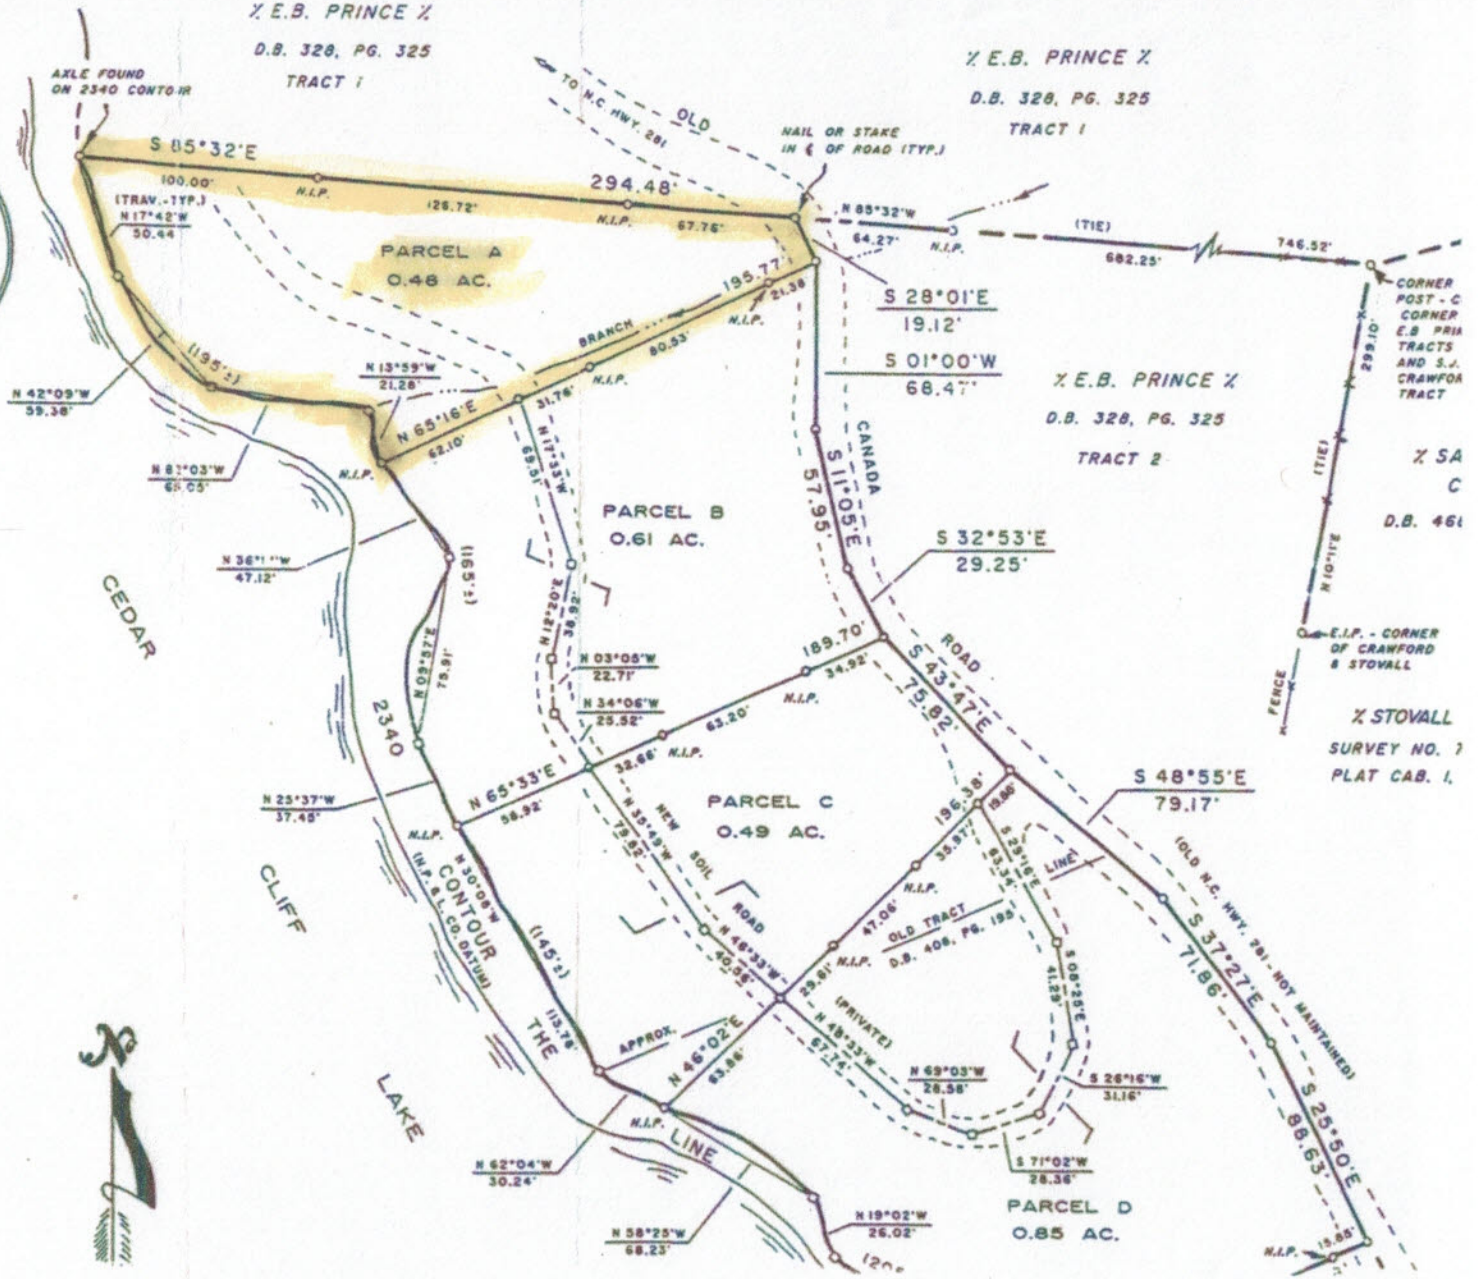
NG IRON PIPE (PIN).
S TRANSFERRED TO JACK C. AND
IN D.B. 734, PG. 134, JACKSON
MAP NO. IS 7577.
PAINTED BLUE.
FLOOD HAZARD AREA (ZONE X) IN
92 0125 C, DATED MAY 17, 1988