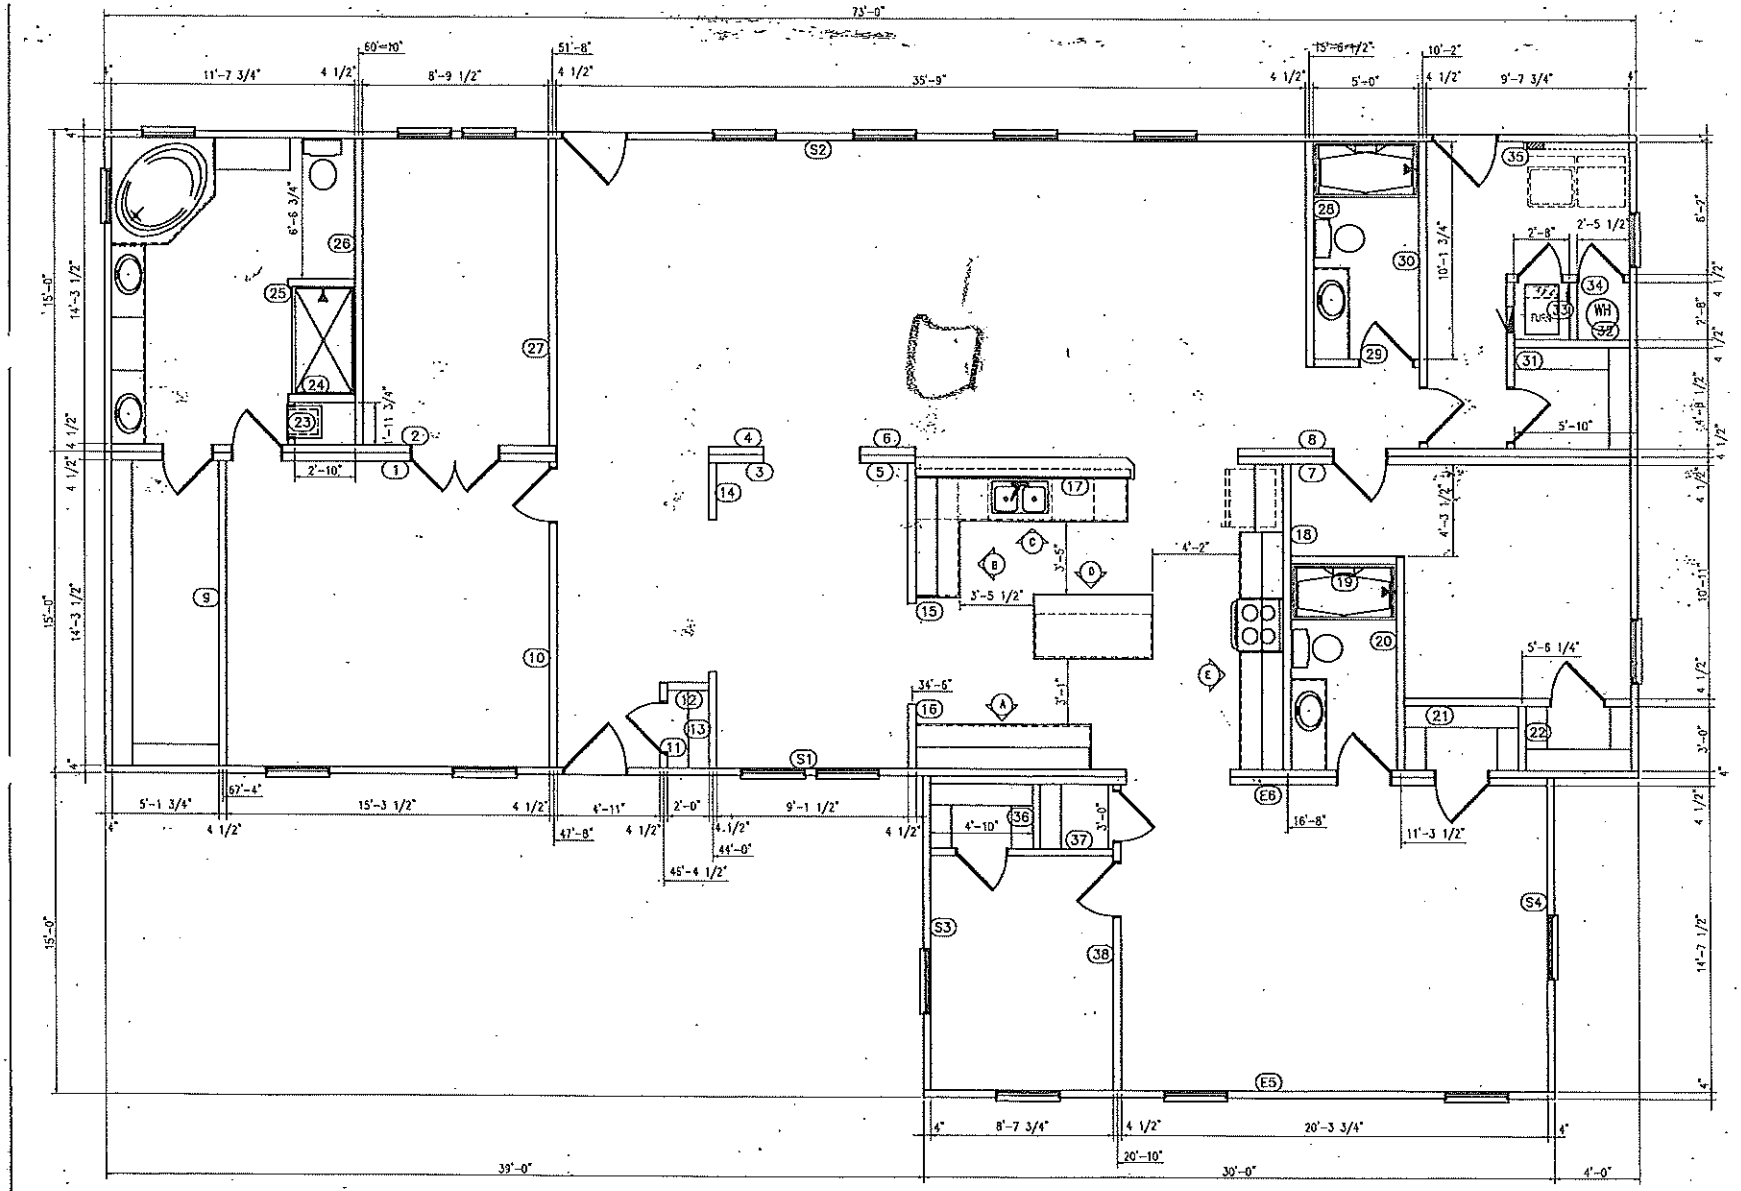

LTR	REVISION	BY	DATE

REFER TO CONSTRUCTION MANUAL GENERAL NOTES

DRAWING NOTES:

SN-M2326

Pro # 888

OAK CREEK HOMES

FT. WORTH PLANT
4205 E. LOOP 820 S.
FT. WORTH, TX.

LANCASTER PLANT
800 NORTH I-35 E
LANCASTER, TX.

© 2008 Oak Creek Homes, L.P. All Rights Reserved.

DWG. TITLE
WALLSET/CABINET PLACEMENT

MODEL NO.: TX--0116--MOD

DESIGN BY: David A

DATE: 09/09/2014

CUSTOMER NAME: Chapman

DWG. NO.: WS-1