ASSESSOR'S PLAT OF DEER HEAD POINT

PART OF G.L. NO. 1 & 2, SEC. 24, T33N, R9W, TWN. OF RUSK, RUSK COUNTY, WISCONSIN

NW COR OF GOV LOT 3, SEC. 24, T.33N., R.9W., TOWN OF RUSK, RUSK COUNTY, WISCONSIN.

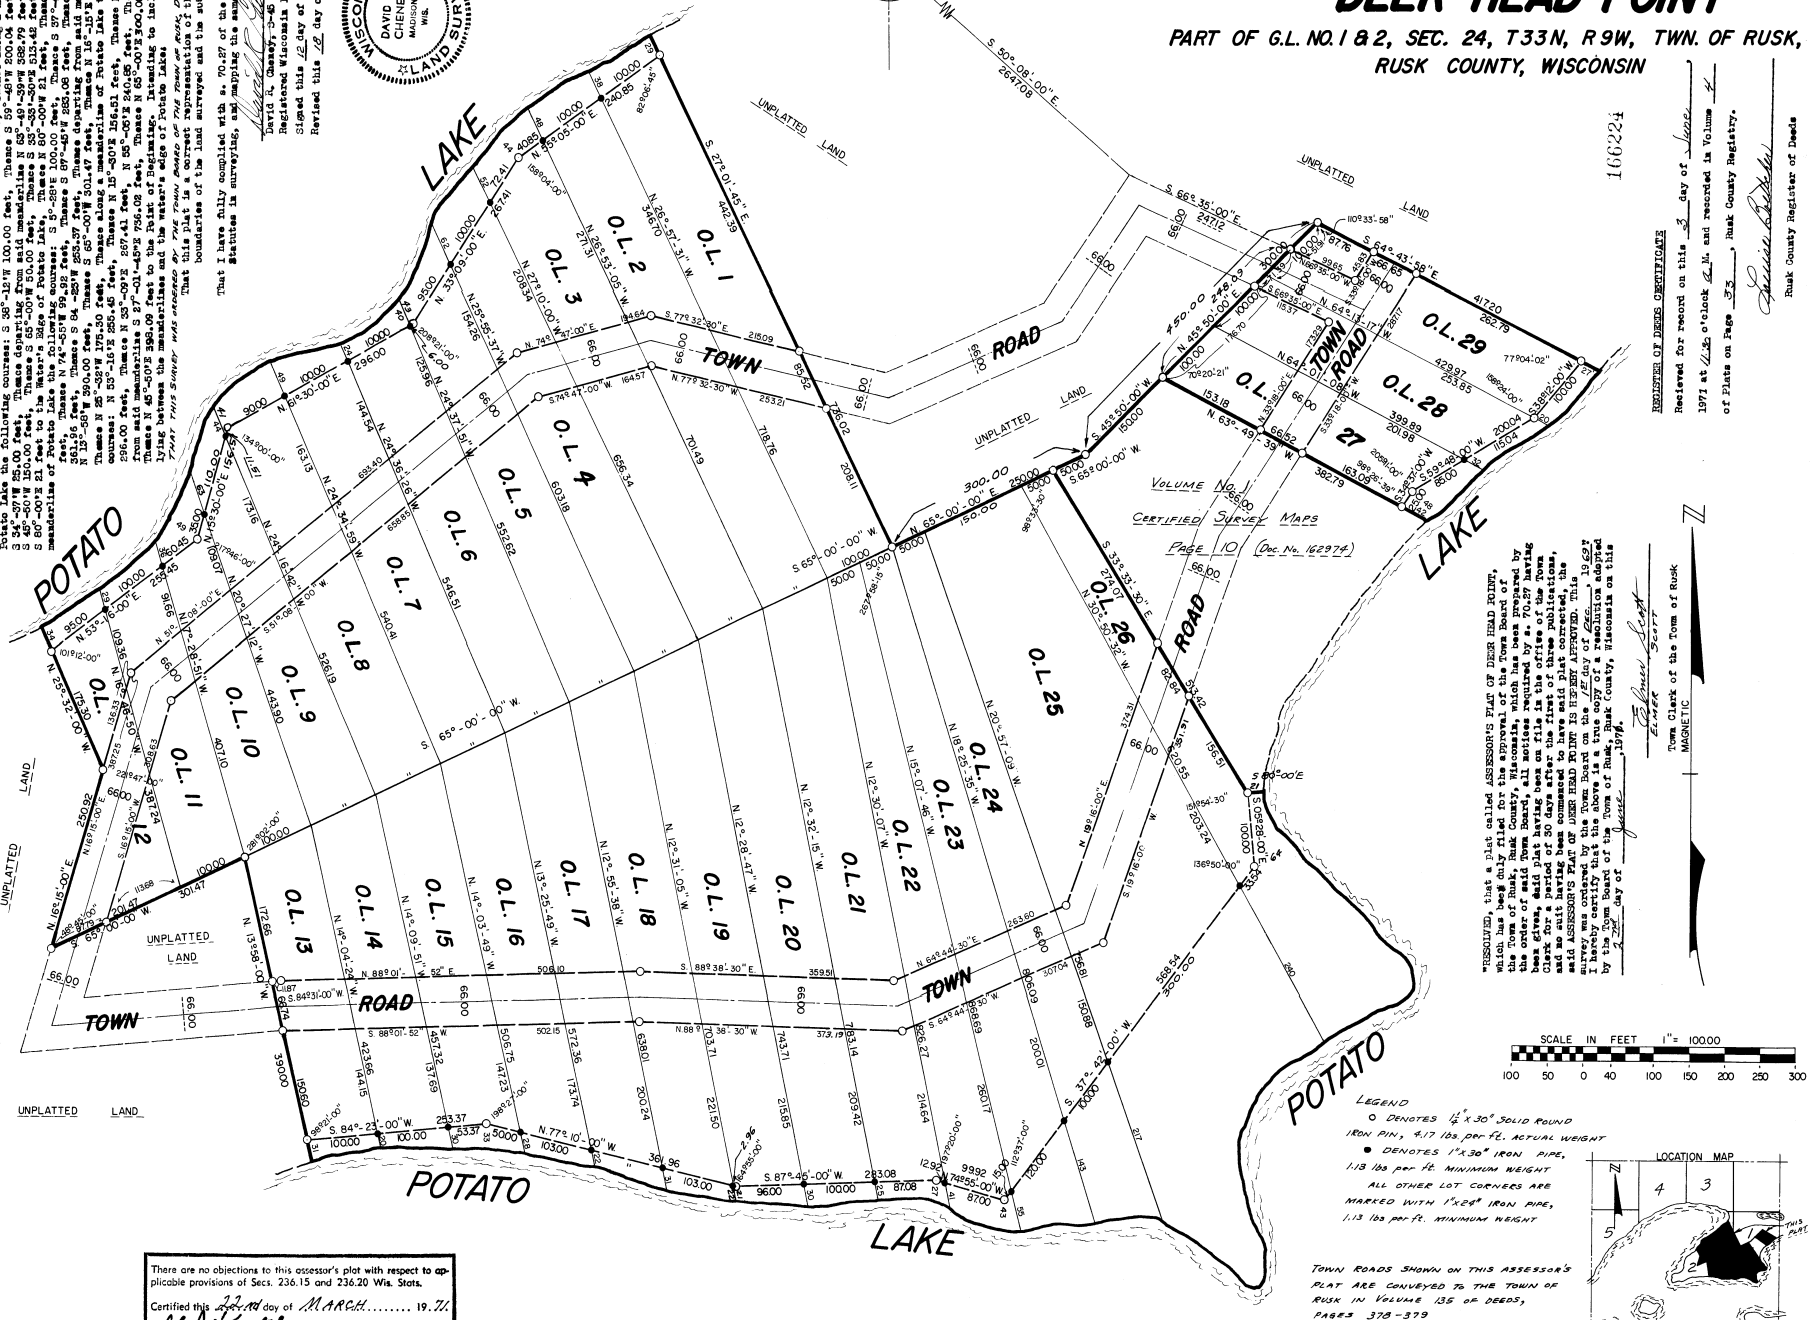

SURVEYOR'S CERTIFICATE

I, David R. Cheney, S-45, Wisconsin Land Surveyor, do hereby:

That I have surveyed and mapped the ASSESSOR'S PLAT OF DEER HEAD POINT by order of the Town Board of the Town of Rusk, Rusk County, Wisconsin, said Assessor's Plat being a part of G.L. No. 1 and 2, Sec. 24, T. 33 N, R 9 W, Twn. of Rusk, Rusk County, Wisconsin, more fully described as follows:

Commencing at the Northwest Corner of G.L. No. 3;
Thence S 50°-08'E 2647.08 feet, Thence S 66°-35'E 297.12 feet to the Point of Beginning;
Thence N 64°-43'W 51.91 feet, Thence S 64°-43'-56"E 417.20 feet, Thence along a meanderline of Potato Lake the following courses: S 27°-01'-45"E 242.59 feet, Thence S 59°-48'W 200.04 feet, Thence S 34°-37'W 25.00 feet, Thence S 55°-22'W 100.00 feet, Thence S 59°-48'W 382.79 feet, Thence S 45°-50'W 150.00 feet, Thence S 65°-00'W 50.00 feet, Thence S 83°-48'-30"W 212.19 feet, Thence S 80°-00'E 21 feet to the Water's Edge of Potato Lake, Thence N 80°-00'W 21 feet, Thence along a meanderline of Potato Lake the following courses: S 5°-28'E 100.00 feet, Thence S 37°-49'W 568.54 feet, Thence S 50°-00'E 51.91 feet, Thence departing from said meanderline S 64°-43'-56"E 417.20 feet, Thence N 77°-10'W 361.36 feet, Thence N 13°-58'W 390.00 feet, Thence S 65°-00'W 301.47 feet, Thence N 13°-25'E 209.82 feet, Thence N 25°-32'W 175.50 feet, Thence along a meanderline of Potato Lake the following courses: N 53°-15'E 255.45 feet, Thence N 15°-30'E 156.51 feet, Thence N 61°-30'E 296.00 feet, Thence N 33°-09'E 287.41 feet, Thence N 55°-05'E 240.85 feet, Thence departing from said meanderline S 27°-01'-45"E 736.02 feet, Thence N 65°-00'E 300.00 feet; Thence N 45°-50'E 398.09 feet to the Point of Beginning. Intending to include also lands lying between the meanderline and the water's edge of Potato Lake;

THAT THIS SURVEY WAS MADE AT THE REQUEST OF THE TOWN BOARD OF THE TOWN OF RUSK, DEC. 11, 1969;

That this plat is a correct representation of the exterior boundaries of the land surveyed and the subdivisions thereof.

That I have fully complied with s. 70.27 of the Wisconsin Statutes in surveying, and mapping the same.

David R. Cheney, S-45
Registered Wisconsin Land Surveyor
Signed this 12 day of Nov 1970
Revised this 18 day of Feb 1971

WISCONSIN DAVID R. CHENEY MADISON, WIS. LAND SURVEYOR

Cutout No.	Recording Data
1	Vol. 135 Rec. P 455-6 Doc. #161501
2	Vol. 137 Rec. P 634 Doc. #162298
3	Vol. 138 Rec. P. 621 Doc. #162,693
4	Vol. 135 Rec. P 447-8 Doc. #161497
5	Vol. 140 Rec. P 481-482 Doc. #163426
6	Vol. 139 Rec. P. 250 Doc. #162899
7	Vol. 135 Rec. P 439-40 Doc. #161493
8	Vol. 137 Rec. P. 468 Doc. #162,177
9	Vol. 135 Rec. P 443-36 Doc. #161498
10	Vol. 135 Rec. P 457-8 Doc. #161502
11	Vol. 140 Rec. P. 204-5 Doc. #163,224
12	Vol. 138 Rec. P. 238-9 Doc. #162,446
13	Vol. 135 Rec. P 461-2 Doc. #161504
14	Vol. 137 Rec. P 431 Doc. #162554
15	Vol. 138 Rec. P 430 Doc. #162557
16	Vol. 135 Rec. P 453-4 Doc. #161500
17	Vol. 135 Rec. P 445-6 Doc. #161496
18	Vol. 135 Rec. P 449-30 Doc. #161488
19	Vol. 135 Rec. P 459-60 Doc. #161503
20	Vol. 135 Rec. P 459-60 Doc. #161503
21	Vol. 135 Rec. P 451-2 Doc. #161499
22	Vol. 138 Rec. P 641-2 Doc. #161494
23	Vol. 138 Rec. P 620 Doc. #162672
24	Vol. 138 Rec. P 620 Doc. #162672
25	Vol. 140 Rec. P 204-5 Doc. #163,224
25	Vol. 140 Rec. P. 204-5 Doc. #163,224
25	Vol. 140 Rec. P. 204-5 Doc. #163,224
26	Vol. 135 Rec. P 435-6 Doc. #161491
27	Vol. 135 Rec. P 443-4 Doc. #161495
28	Vol. 135 Rec. P 431-2 Doc. #161489
29	Vol. 135 Rec. P 433-4 Doc. #161490

There are no objections to this assessor's plat with respect to applicable provisions of Secs. 236.15 and 236.20 Wis. Stats.

Certified this 22nd day of MARCH ..... 19 71.

Al. J. Kartsky .....

Director, Local and Regional Planning
Department of Local Affairs & Development.

"RESOLVED, that a plat called ASSESSOR'S PLAT OF DEER HEAD POINT, which has been duly filed for the approval of the Town Board of the Town of Rusk, Rusk County, Wisconsin, which has been prepared by the order of said Town Board, all notices required by s. 70.27 having been given, said plat having been on file in the office of the Town Clerk for a period of 30 days after the first of three publications, and said Town Board having heard said plat corrected, the said ASSESSOR'S PLAT OF DEER HEAD POINT, the exterior boundary of which survey was ordered by the Town Board on the 11 day of Dec. 19 63" I hereby certify that this above is a true copy of a resolution adopted by the Town Board of the Town of Rusk, Rusk County, Wisconsin on this 22nd day of June, 19 70.

Emmer Scott
EMMER SCOTT
Town Clerk of the Town of Rusk

MAGNETIC

LEGEND
○ DENOTES 1¼" x 30" SOLID ROUND IRON PIN, 4.17 lbs. per ft. ACTUAL WEIGHT
● DENOTES 1" x 30" IRON PIPE, 1.13 lbs per ft. MINIMUM WEIGHT
ALL OTHER LOT CORNERS ARE MARKED WITH 1" x 24" IRON PIPE, 1.13 lbs per ft. MINIMUM WEIGHT

TOWN ROADS SHOWN ON THIS ASSESSOR'S PLAT ARE CONVEYED TO THE TOWN OF RUSK IN VOLUME 135 OF DEEDS, PAGES 378-379

166224

REGISTER OF DEEDS CERTIFICATE
Recieved for record on this 3 day of June 1971 at 10 o'clock A.M. and recorded in Volume 4 of Plats on Page 33, Rusk County Registry.
Rusk County Register of Deeds