LINE	LINE TABLE LENGTH	BEARING
L1	250.85'	N13°12'55"W
L1A	0.44'	S13°12'55"E (TIE)
L2	67.48'	N21°29'23"W
L3	245.49'	N33°18'56"W
L4	218.64'	N43°15'06"W
L5	65.60'	N50°07'49"W
L6	266.48'	N55°05'49"W
L7	345.08'	N63°34'24"W
L8	233.54'	S87°55'24"W
L9	273.87'	N74°07'21"W
L10	414.05'	N83°53'21"W
L11	198.70'	N71°21'35"W
L12	129.59'	N83°48'34"W
L13	181.40'	N75°30'32"W
L14	139.28'	N80°06'05"W
L15	246.20'	S53°46'11"W
L16	148.22'	S74°00'24"W
L17	49.13'	S56°34'58"W
L17A	60.26'	S58°21'59"W (TIE)
L18	318.56'	S76°30'03"W
L19	384.89'	N83°35'37"W
L20	397.33'	N83°35'41"W
L21	57.42'	N83°12'03"W
L22	242.40'	N38°17'53"E
L23	309.38'	N49°31'40"W
L24	139.38'	N49°37'47"W
L25	339.82'	N49°30'57"W
L26	252.29'	N68°29'22"E
L27	66.00'	N21°47'40"W
L28	3.84'	S68°29'22"W
L29	346.29'	N07°50'21"W
L30	57.00'	S68°12'45"W
L31	29.40'	S67°44'53"W
L32	69.97'	S68°29'13"W
L33	254.76'	S68°11'39"W
L34	48.46'	S67°46'02"W
L35	331.22'	N15°27'47"W (TIE)
L36	286.26'	N36°11'41"E (TIE)
L37	43.77'	N33°56'28"E
L38	157.30'	N33°56'28"E
L39	140.00'	N36°11'20"E
L40	409.19'	N36°11'20"E (TIE)
L41	415.67'	S41°53'11"E
L42	270.64'	N41°53'11"W (TIE)
L43	54.17'	S35°30'29"E
L44	194.17'	S19°27'45"W
L45	79.71'	S07°46'29"E
L46	159.12'	S64°37'11"E
L47	112.23'	S50°13'46"E
L48	179.44'	S19°54'29"E
L49	172.46'	S02°23'20"W
L50	191.53'	S30°26'32"W
L51	87.70'	S21°37'30"W
L52	175.70'	S40°53'26"W
L53	158.19'	S39°30'27"W
L54	101.69'	S58°01'36"W
L55	85.18'	S62°23'00"W
L56	100.77'	S04°05'27"W
L57	83.86'	S46°46'17"E
L58	114.64'	S57°50'11"E
L59	68.38'	S86°59'27"E
L60	94.01'	N46°35'01"E
L61	86.93'	N82°53'01"E
L62	71.88'	S90°00'00"E
L63	72.31'	S63°27'48"E
L64	81.28'	S45°02'08"E
L65	104.16'	S01°58'39"E
L66	102.38'	S03°32'47"E
L67	92.78'	S33°20'39"E
L68	75.24'	S01°23'29"W
L69	125.73'	S21°03'02"W
L70	77.31'	S06°31'26"E
L71	94.57'	S49°12'07"E
L72	123.16'	S69°53'40"E
L73	137.70'	N86°14'22"E
L74	108.64'	S79°50'52"E
L75	112.84'	S70°35'29"E
L76	74.80'	S80°27'33"E
L77	95.20'	S49°14'10"E
L78	124.82'	S24°56'57"E
L79	107.25'	S14°51'12"W
L80	63.83'	S44°38'34"W
L81	75.77'	S63°06'32"W
L82	82.60'	S19°31'44"W
L83	81.76'	S05°07'50"E
L84	104.59'	S12°23'59"W
L85	74.99'	S10°11'22"E
L86	95.85'	S12°20'40"W
L87	60.81'	S63°49'07"W
L88	90.17'	S73°12'15"W
L89	60.04'	S39°51'45"W
L90	58.08'	S22°20'35"W
L91	106.38'	S09°00'49"E
L92	75.07'	S29°17'23"E
L93	101.44'	S42°54'23"E
L94	112.62'	S41°26'35"E
L95	122.50'	S61°58'54"E
L96	89.77'	S74°46'02"E
L97	106.11'	S65°59'20"E
L98	69.74'	S67°31'41"E
L99	70.74'	N72°18'55"E
L100	79.17'	N78°01'11"E
L101	115.35'	N65°32'29"E
L102	64.10'	N87°27'19"E
L103	69.51'	S46°12'24"E
L104	81.63'	S82°28'17"E
L105	115.02'	N44°13'56"E
L106	78.22'	S57°21'09"E
L107	107.83'	S20°27'34"E
L108	86.79'	S16°57'17"E
L109	106.32'	S52°37'29"E
L110	87.85'	S71°11'21"E
L111	80.12'	N64°28'38"E
L112	33.82'	N75°42'46"E
L113	101.67'	S48°40'06"E
L114	132.93'	S32°02'15"E
L115	87.89'	S06°33'07"W
L116	61.56'	S09°45'28"W
L117	89.93'	S09°35'25"E
L118	131.33'	S22°38'28"E
L119	98.92'	S28°40'00"E
L120	112.49'	S02°14'58"E
L121	58.19'	S35°38'19"W
L122	68.02'	S71°29'45"W
L123	53.27'	S55°33'27"W
L124	105.20'	S23°12'50"E
L125	142.19'	S40°09'45"E
L126	83.57'	S71°34'19"E
L127	105.83'	N85°43'33"E
L128	80.55'	S84°23'06"E
L129	107.31'	S55°05'58"E
L130	123.70'	S47°16'19"E
L131	282.28'	S49°23'25"E
L132	102.56'	S66°19'21"E
L133	115.47'	S77°01'08"E
L134	144.83'	N73°57'29"E
L135	138.59'	N55°53'58"E

LINE	LINE TABLE LENGTH	BEARING
L136	91.12'	N50°02'24"E
L137	193.27'	S50°07'42"E
L138	143.16'	S48°40'10"E
L139	157.88'	S41°18'58"E
L140	137.16'	S47°56'10"E
L141	151.38'	S61°20'07"E
L142	87.76'	S16°13'43"E
L143	80.16'	S03°03'03"E
L144	109.70'	S14°55'40"E
L145	131.33'	S09°57'15"W
L146	217.42'	S21°30'58"W
L147	129.29'	S27°20'19"W
L148	165.82'	S60°50'11"W
L149	42.85'	S80°00'15"W
L150	60.94'	N13°24'34"E
L151	37.22'	N02°15'32"E
L152	102.12'	N00°43'16"E
L153	78.28'	N01°27'09"W
L154	77.92'	N13°40'03"W
L155	67.05'	N07°12'08"W
L156	50.18'	S64°22'33"W
L157	70.50'	S66°14'14"W
L158	242.00'	S78°29'14"W
L159	80.56'	S15°48'06"E
L160	77.83'	S15°06'58"E
L161	72.82'	S15°41'23"E
L162	79.77'	S15°28'50"E
L163	80.08'	S15°11'55"E
L164	80.00'	S15°33'20"E
L165	436.84'	S15°40'15"E
L166	134.00'	N23°00'00"E
L167	102.00'	N42°00'00"E
L168	108.60'	N18°00'00"E
L169	43.04'	S43°11'09"E

LINE	LINE TABLE LENGTH	BEARING
L170	154.47'	S78°33'27"E
L171	166.88'	S70°54'19"E
L172	133.22'	S84°00'36"E
L173	84.68'	N78°31'08"E
L174	106.21'	N30°14'29"E
L175	94.18'	N16°16'34"E
L176	117.50'	N70°51'06"E
L177	153.04'	S77°15'10"E
L178	76.92'	S74°29'12"E
L179	68.65'	S87°49'14"E
L180	114.76'	S49°03'06"E
L181	158.17'	S47°04'45"E
L182	136.03'	S58°01'17"E
L183	127.80'	S40°28'25"E
L184	167.31'	S38°49'59"E
L185	190.74'	S34°38'07"E
L186	120.13'	S72°47'38"E
L187	380.04'	S51°17'14"E
L188	140.70'	S52°02'59"E
L189	196.06'	S34°15'07"E
L190	113.00'	S19°58'11"E
L191	151.65'	S05°50'40"E
L192	129.71'	S18°20'59"E
L193	102.40'	S33°06'09"E
L194	72.45'	S57°27'15"E
L195	75.00'	S29°27'14"E

LINE	LINE TABLE LENGTH	BEARING
L196	46.00'	S83°28'49"W (TIE)
L196A	45.51'	N43°11'09"W (TIE)
L197	127.82'	N15°35'11"W (TIE)
L198	57.59'	S44°50'38"W (TIE)
L199	143.16'	N07°03'40"W (TIE)
L200	98.80'	N15°32'50"E (TIE)
L201	92.71'	S09°56'14"E (TIE)
L202	91.53'	S06°15'20"E (TIE)
L203	110.21'	S01°26'14"E (TIE)
L204	96.07'	S87°34'05"E (TIE)
L205	160.10'	S05°59'28"E (TIE)

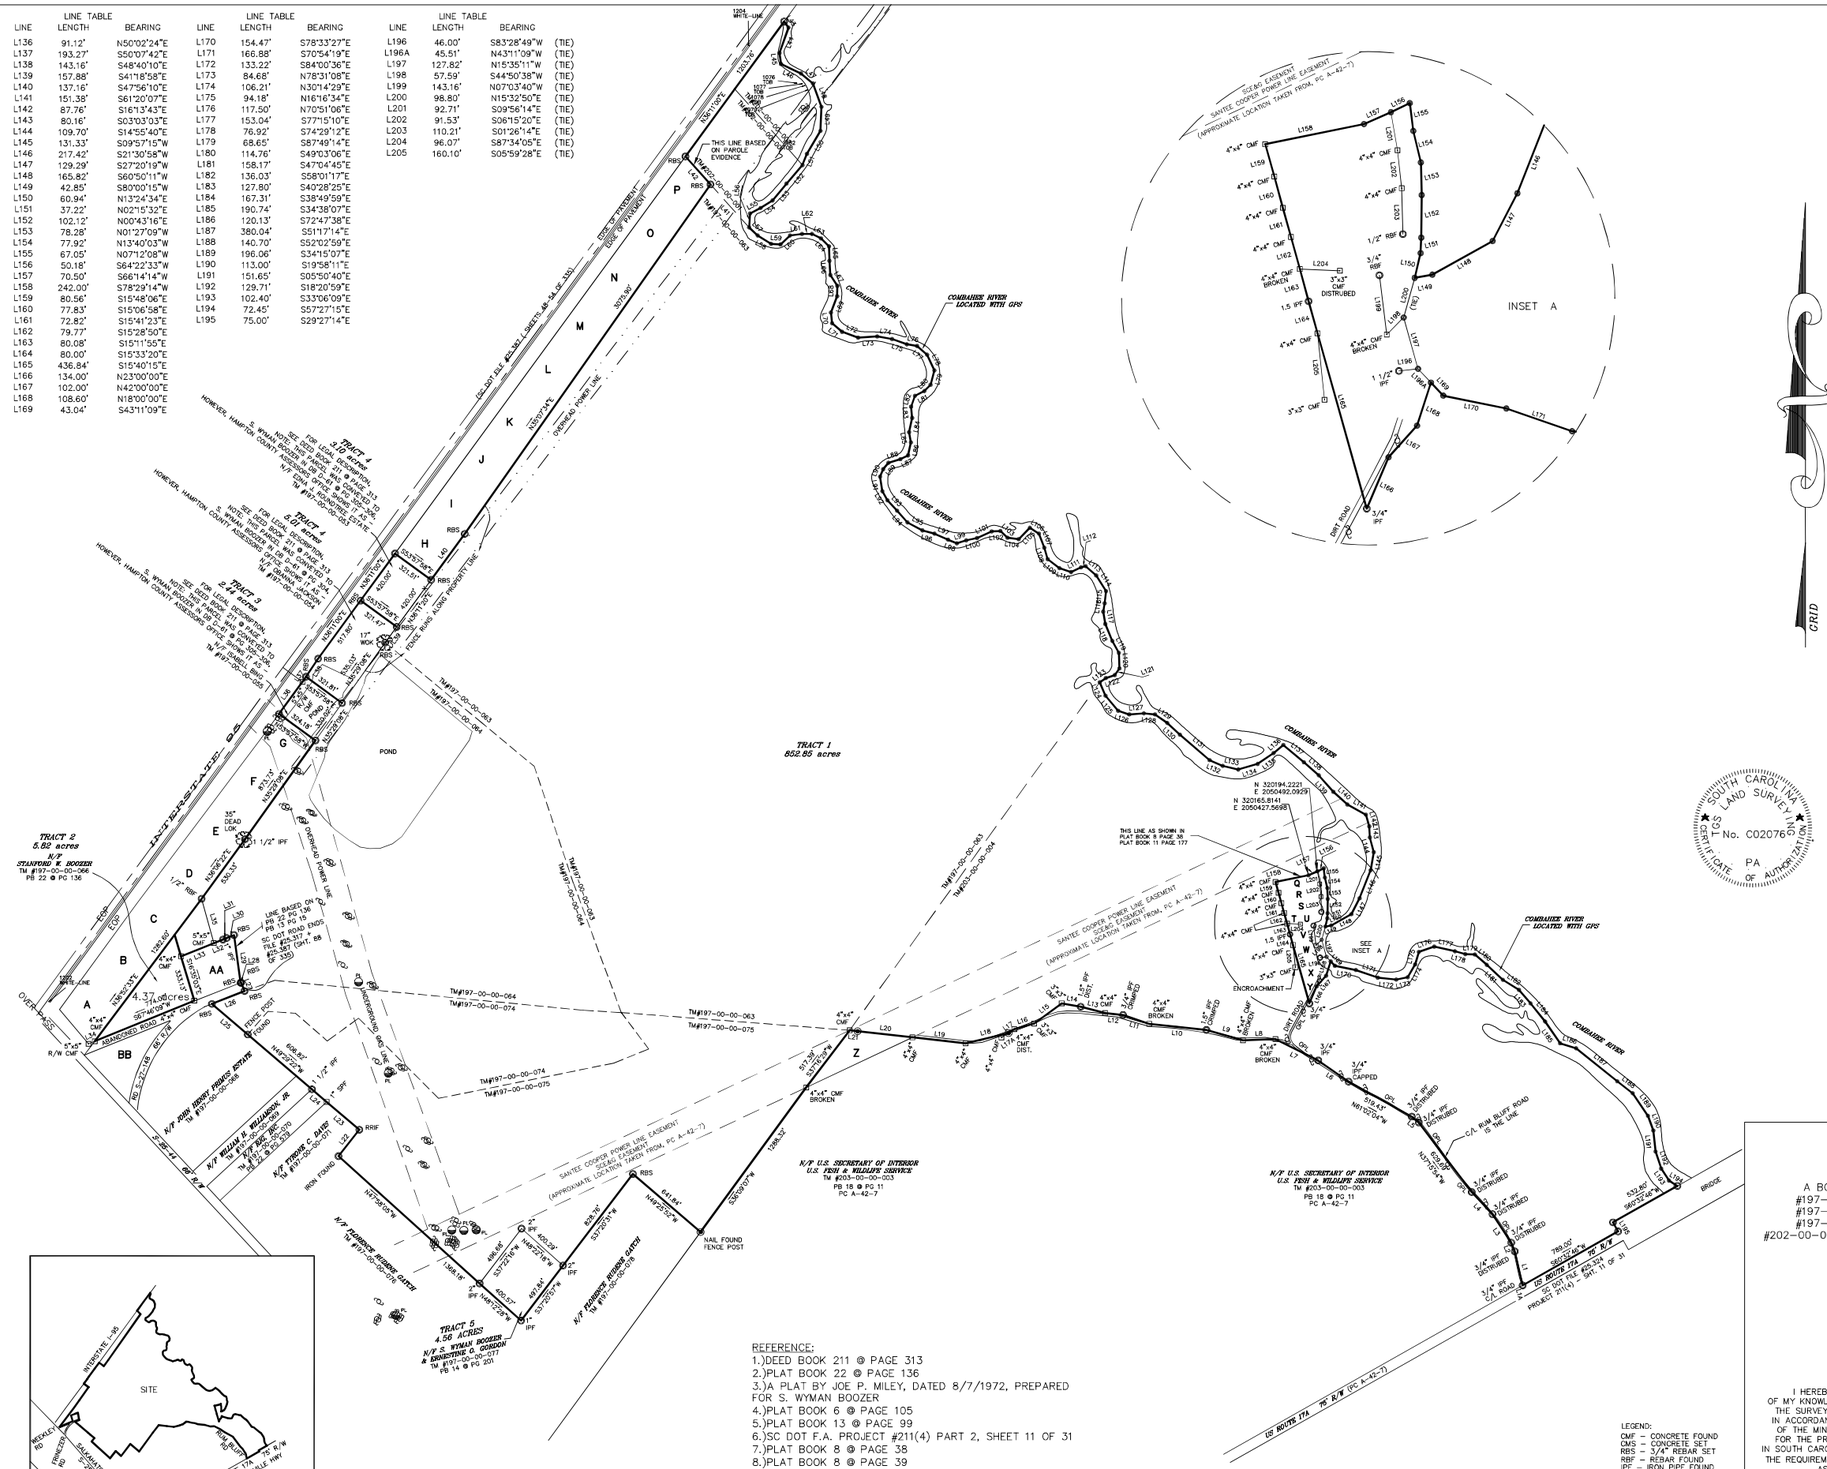

BB N/F MARY HELEN DUNBAR
TM #197-00-00-067

AA N/F EBERNEZER CEMETERY
TM #197-00-00-065
PB 13 @ PG 15

Z N/F JACK EDWARD HAYES
TM #203-00-00-036

Y N/F COMMUNITY AREA
TM #203-00-00-010

X N/F CHARLES E. HEAPE
TM #203-00-00-010

W N/F JAMES C. HEAPE
TM #203-00-00-009

V N/F FRANKLIN LANIER
TM #203-00-00-037

U N/F THOMAS S. MILLER
& JANE P. MILLER
TM #203-00-00-008

T N/F RANDY HORTON
TM #203-00-00-007

S N/F DEBORAH ELLEN WEED
TM #203-00-00-006

R N/F HUBERT B. AVANT, SR.
& JOYCE W. AVANT
TM #203-00-00-038

Q N/F HARRY H. POLK
TM #203-00-00-005

P N/F HELEN O'GARRO BROWN
TM #196-00-00-026

O N/F BROOKLYN JACKSON ESTATE
TM #196-00-00-027

N N/F ISABELLE BING ESTATE
TM #196-00-00-028

M N/F BROOKLYN JACKSON ESTATE
TM #196-00-00-029

L N/F ALFRED CHISOLM
& ELEANOR L. CHISOLM
TM #196-00-00-030

K N/F EDGAR JACKSON ESTATE
TM #196-00-00-031

J N/F EDGAR JACKSON ESTATE
TM #196-00-00-031

I N/F EDGAR JACKSON ESTATE
TM #196-00-00-031

H N/F ADA HEYWARD
TM #197-00-00-052

G N/F ISABELL BING
TM #197-00-00-056

F N/F BROOKLYN JACKSON ESTATE
TM #197-00-00-057

E N/F ALFRED CHISOLM
& ELEANOR L. CHISOLM
TM #197-00-00-058

D N/F HELEN O'GARRO BROWN
TM #197-00-00-059

C N/F ADA HEYWARD ESTATE
TM #197-00-00-060

B N/F EDGAR JACKSON ESTATE
TM #197-00-00-061

A N/F ELNORA, INC
TM #197-00-00-062

TOTAL AREA
873.78 acres

SOUTH CAROLINA
TGS LAND SURVEYING
No. C020767
PA
CERTIFICATE OF AUTHORITY

REFERENCE:
1.)DEED BOOK 211 @ PAGE 313
2.)PLAT BOOK 22 @ PAGE 136
3.)A PLAT BY JOE P. MILEY, DATED 8/7/1972, PREPARED FOR S. WYMAN BOOZER
4.)PLAT BOOK 6 @ PAGE 105
5.)PLAT BOOK 13 @ PAGE 99
6.)SC DOT F.A. PROJECT #211(4) PART 2, SHEET 11 OF 31
7.)PLAT BOOK 8 @ PAGE 38
8.)PLAT BOOK 8 @ PAGE 39
9.)PLAT BOOK 8 @ PAGE 40
10.)PLAT BOOK 8 @ PAGE 41
11.)PLAT BOOK 8 @ PAGE 42
12.)PLAT BOOK 19 @ PAGE 395
13.)DEED BOOK 74 @ PAGE 130
14.)PLAT BOOK 8 @ PAGE 50
15.)PLAT BOOK 11 @ PAGE 4
16.)ALL OTHERS AS SHOWN

GRAPHIC SCALE
500 0 250 500 1000 2000
(IN FEET)
1 inch = 500 ft.

LEGEND:
CMF – CONCRETE FOUND
CMS – CONCRETE SET
RBS – 3/4" REBAR SET
RBF – REBAR FOUND
IPF – IRON PIPE FOUND
TP – TELEPHONE PEDESTAL
OPL – OVERHEAD POWER
NTS – NOT TO SCALE
R/W – RIGHT OF WAY
TM – TAX MAP
PB – PLAT BOOK
DB – DEED BOOK
RRIF – RAIL ROAD IRON FOUND
SPF – SQUARE PIPE FOUND
C/L – CENTERLINE
– POWER POLE
– PIPE LINE

THIS PLAT PREPARED AT THE REQUEST OF

STANFORD W. BOOZER JR.

A BOUNDARY SURVEY OF TAX MAP #197-00-00-053, #197-00-00-054, #197-00-00-055, #197-00-00-063, #197-00-00-064, #197-00-00-066, #197-00-00-074, #197-00-00-075, #197-00-00-077, #202-00-00-001, #202-00-00-002 AND 203-00-00-004, NORTHWEST OF YEMESSEE, HAMPTON COUNTY, SOUTH CAROLINA

I HEREBY STATE TO THE BEST OF MY KNOWLEDGE, INFORMATION & BELIEF, THE SURVEY SHOWN HEREON WAS MADE IN ACCORDANCE WITH THE REQUIREMENTS OF THE MINIMUM STANDARDS MANUAL FOR THE PRACTICE OF LAND SURVEYING IN SOUTH CAROLINA, AND MEETS OR EXCEEDS THE REQUIREMENTS FOR A CLASS A SURVEY AS SPECIFIED THEREIN.

THOMAS G. STANLEY, JR. PLS # 18269

JOB # 06228B

DATE: OCTOBER 19, 2007

TGS LAND SURVEYING
162 SECOND AVENUE
P.O. BOX 2023
RIDGELAND, S.C. 29936
Phone 843-726-9117 Fax 843-726-9129