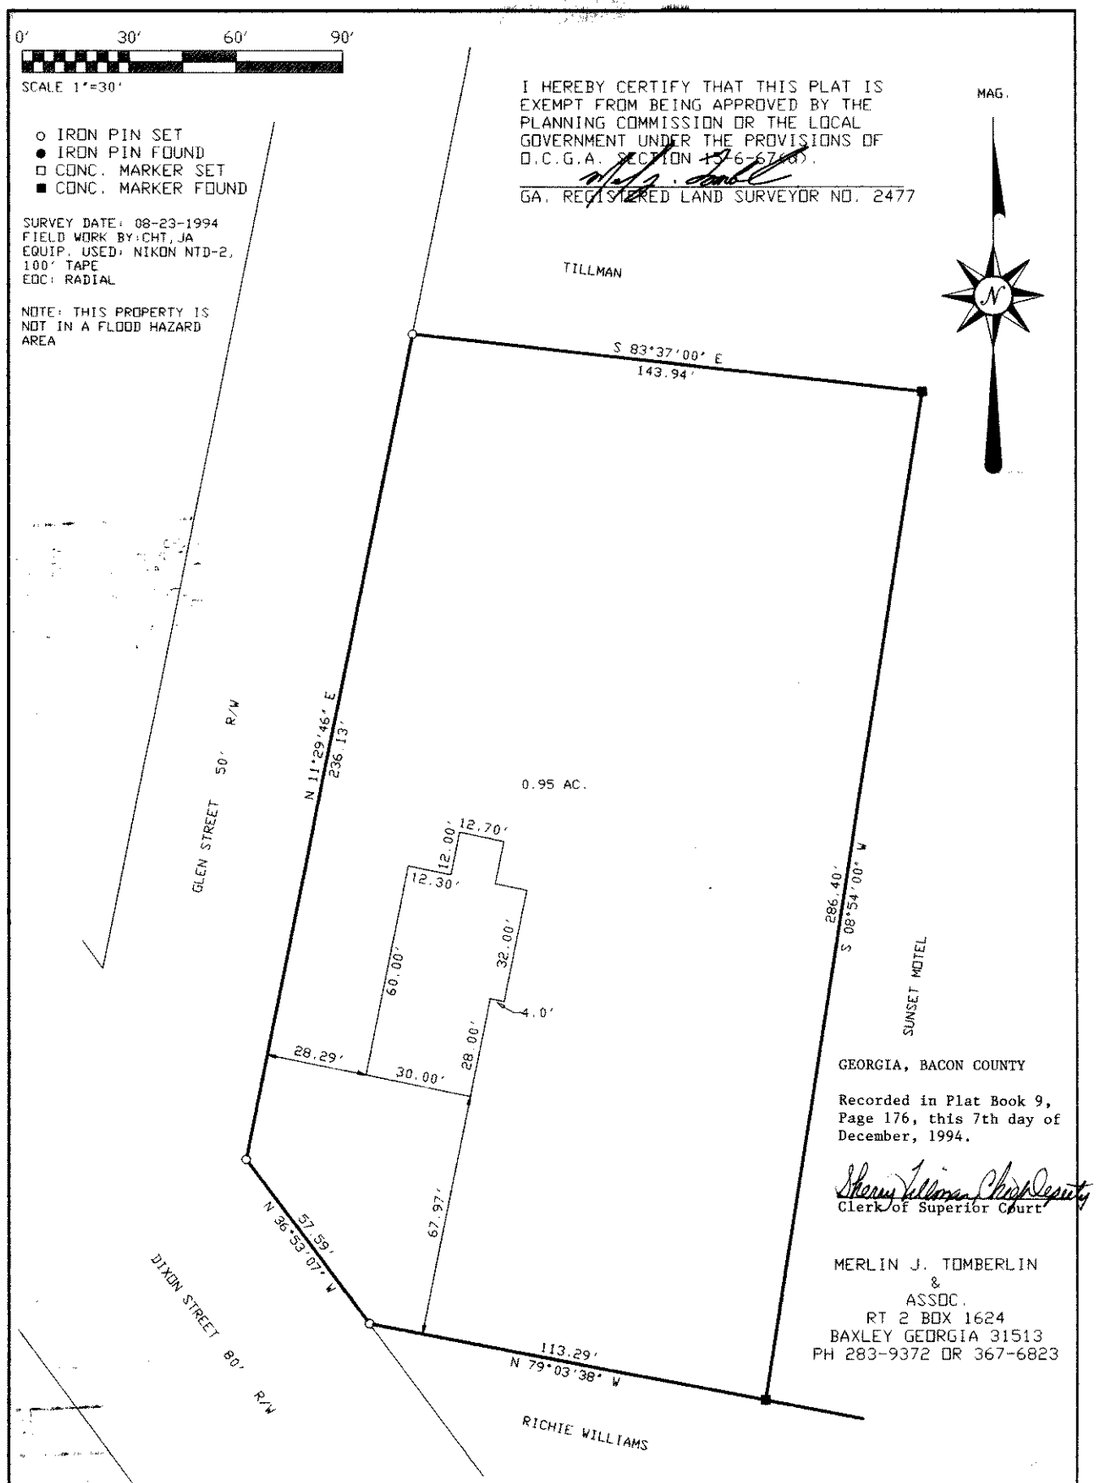

o IRON PIN SET
● IRON PIN FOUND
□ CONC. MARKER SET
■ CONC. MARKER FOUND

SURVEY DATE: 08-23-1994
FIELD WORK BY:CHT,JA
EQUIP. USED: NIKON NTD-2, 100' TAPE
EQC: RADIAL

NOTE: THIS PROPERTY IS NOT IN A FLOOD HAZARD AREA

I HEREBY CERTIFY THAT THIS PLAT IS EXEMPT FROM BEING APPROVED BY THE PLANNING COMMISSION OR THE LOCAL GOVERNMENT UNDER THE PROVISIONS OF O.C.G.A. SECTION 15-6-67(d).

GA. REGISTERED LAND SURVEYOR NO. 2477

GEORGIA, BACON COUNTY

Recorded in Plat Book 9, Page 176, this 7th day of December, 1994.

Sherry Tillman Chief Deputy
Clerk of Superior Court

MERLIN J. TOMBERLIN
&
ASSOC.
RT 2 BOX 1624
BAXLEY GEORGIA 31513
PH 283-9372 OR 367-6823

SURVEY PLAT
OF
A TRACT OF LAND CONTAINING .95 ACRES IN LAND LOT 282 IN THE 5th LAND DISTRICT IN THE CITY OF ALMA, BACON COUNTY, GEORGIA.

FOR
ROGER ADAMS
d/b/a VILLAGE PIZZA

IN MY OPINION THIS IS A TRUE AND CORRECT REPRESENTATION OF THE PROPERTY PLATTED AND HAS BEEN PREPARED IN CONFORMITY WITH THE MINIMUM STANDARDS AND REQUIREMENTS OF THE LAW.

APPROVED BY _____
GA. REG. NO. 2477

GEORGIA REGISTERED No. 2477 SURVEYOR MERLIN J. TOMBERLIN