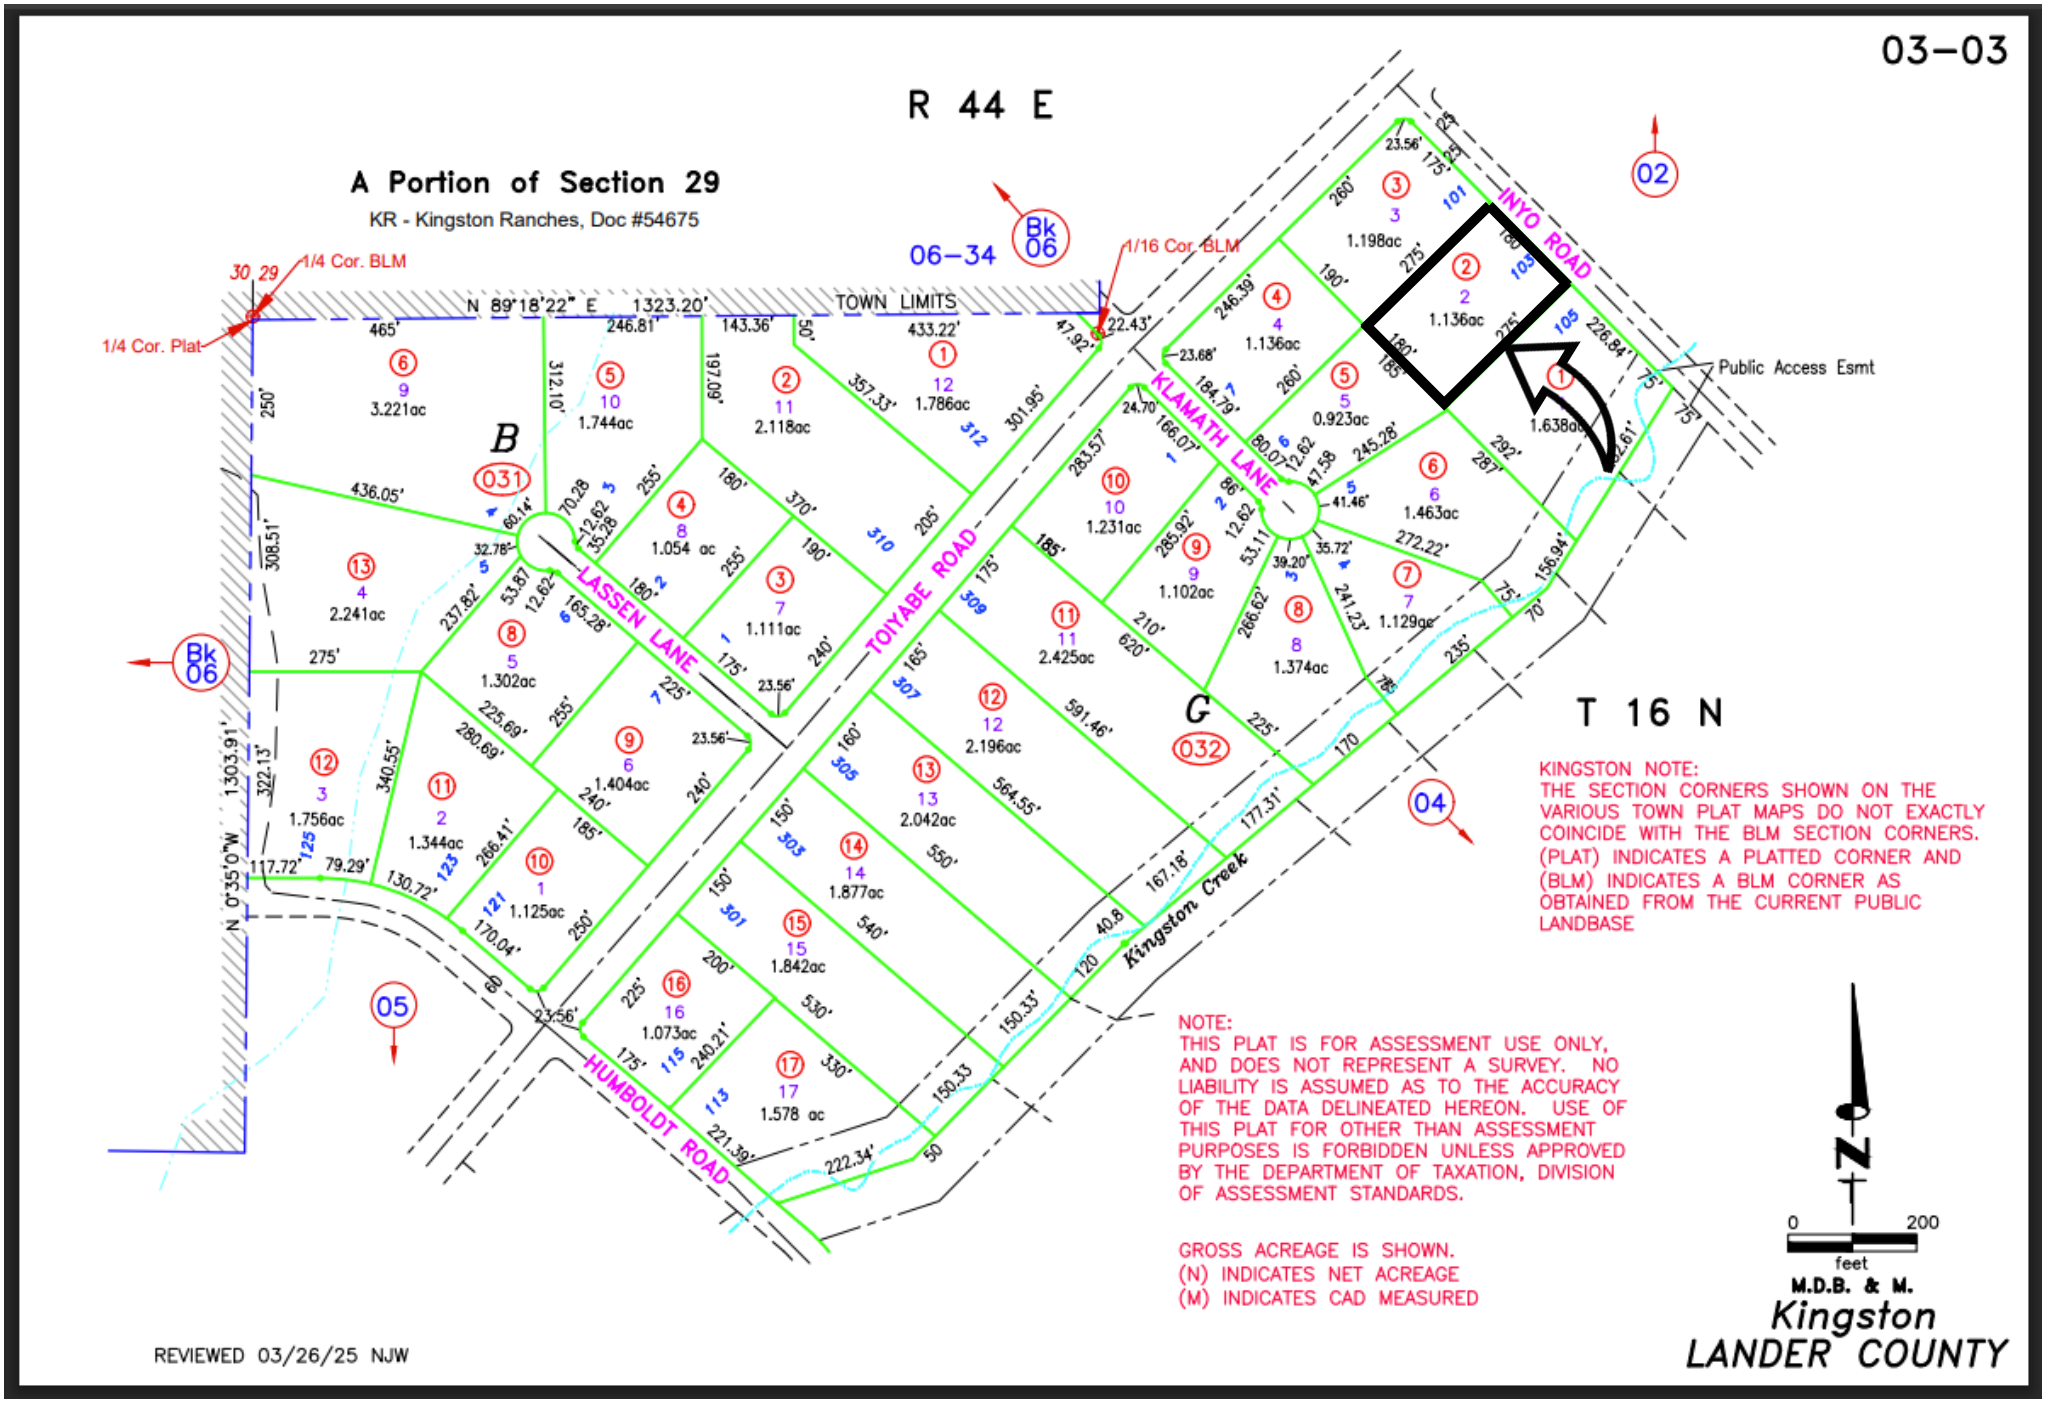
03–03
R 44 E
A Portion of Section 29
KR - Kingston Ranches, Doc #54675
06–34
Bk 06
1/4 Cor. BLM
1/4 Cor. Plat
1/16 Cor. BLM
N 89°18'22" E 1323.20'
TOWN LIMITS
B
031
G
032
LASSEN LANE
TOIYABE ROAD
KLAMATH LANE
INYO ROAD
HUMBOLDT ROAD
Kingston Creek
Public Access Esmt
T 16 N
02
04
05
KINGSTON NOTE:
THE SECTION CORNERS SHOWN ON THE VARIOUS TOWN PLAT MAPS DO NOT EXACTLY COINCIDE WITH THE BLM SECTION CORNERS. (PLAT) INDICATES A PLATTED CORNER AND (BLM) INDICATES A BLM CORNER AS OBTAINED FROM THE CURRENT PUBLIC LANDBASE
NOTE:
THIS PLAT IS FOR ASSESSMENT USE ONLY, AND DOES NOT REPRESENT A SURVEY. NO LIABILITY IS ASSUMED AS TO THE ACCURACY OF THE DATA DELINEATED HEREON. USE OF THIS PLAT FOR OTHER THAN ASSESSMENT PURPOSES IS FORBIDDEN UNLESS APPROVED BY THE DEPARTMENT OF TAXATION, DIVISION OF ASSESSMENT STANDARDS.
GROSS ACREAGE IS SHOWN.
(N) INDICATES NET ACREAGE
(M) INDICATES CAD MEASURED
N
0 200
feet
M.D.B. & M.
Kingston
LANDER COUNTY
REVIEWED 03/26/25 NJW